

SKILLING, HELLE, CHRISTIANSEN, ROBERTSON — Structural & Civil Engineers

PROJECT: THE WORLD TRADE CENTER | TITLE: DETAIL OF OPN'G. THRU 8" WALL UNDER LOADING DOCK | DATE: 7-1-69

REVISIONS

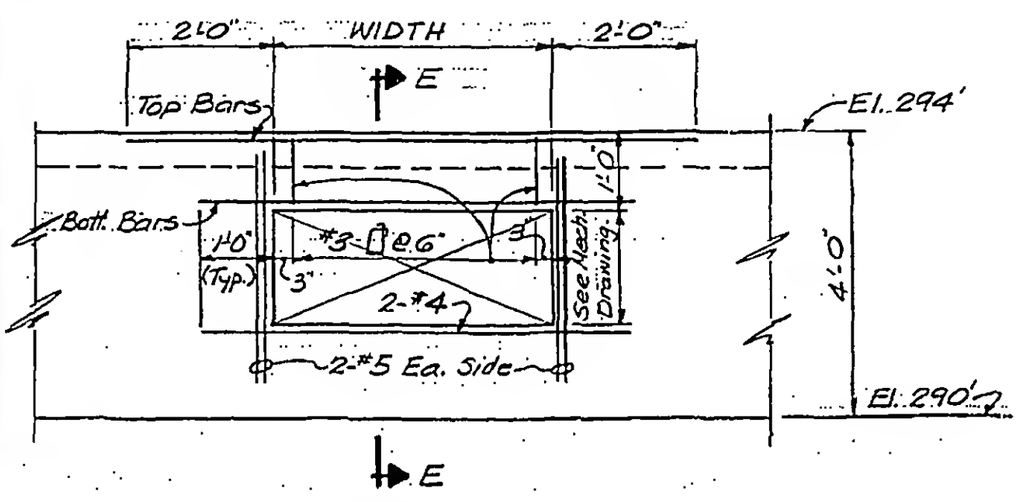

Elevation
(1/2" = 1'-0")

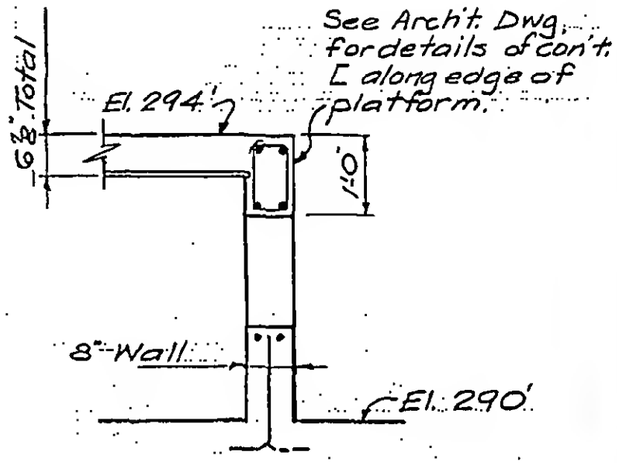

Section E-E
(1/2" = 1'-0")

Width of Opn'g.	Top & Bott. Bars
4'-0" or less	2-#4
4'-1" to 6'-0"	2-#5

NOTES:
1. For exact size and location of opn'gs, see Mech. Dwg's.

LICENSED PROFESSIONAL ENGINEER — LESLIE E. ROBERTSON — No. 34360 — UNIVERSITY OF THE STATE OF NEW YORK

DESIGNED

DRAWN: G. Stanton

REVIEWED: E.L.

8-JK8-4.4