
SKILLING, HELLE, CHRISTIANSEN, ROBERTSON — Structural & Civil Engineers

PROJECT THE WORLD TRADE CENTER | TITLE PERIMETER SECTION AT EL 310'-0" | DATE 5-1-68

REVISIONS

5-12-69 GEN. REV.

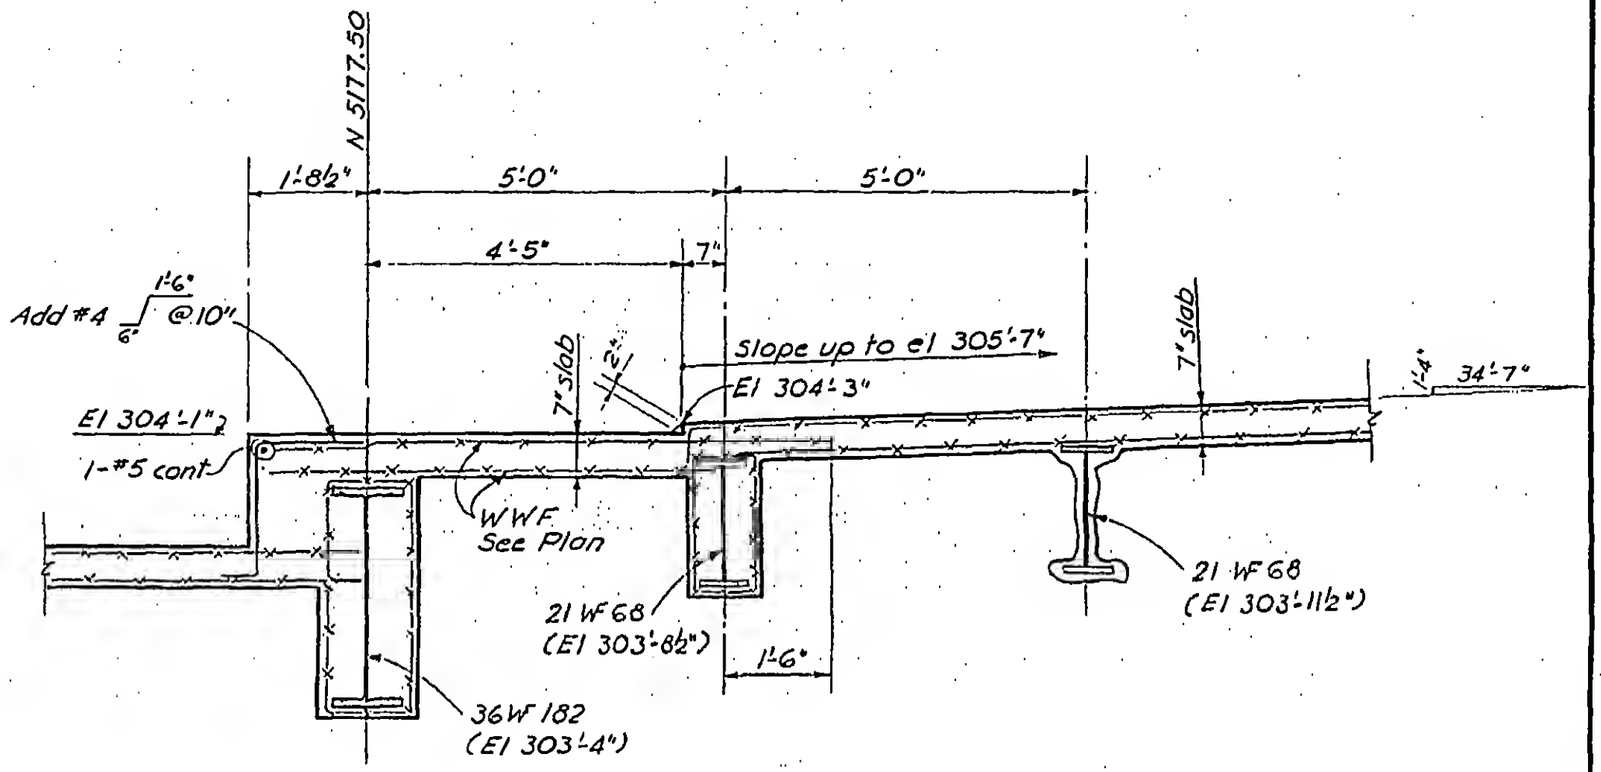

Section L-L

LICENSED PROFESSIONAL ENGINEER LESLIE E. ROBERTSON No. 34360 UNIVERSITY OF THE STATE OF NEW YORK

DESIGNED

DRAWN F.L. Smith

REVIEWED E.L.

8-JK8-5.7