
SKILLING, HELLE, CHRISTIANSEN, ROBERTSON — Structural & Civil Engineers

PROJECT THE WORLD TRADE CENTER | TITLE PERIMETER SECTIONS AT EL 310'-0" | DATE 5-12-69

REVISIONS
7-16-69

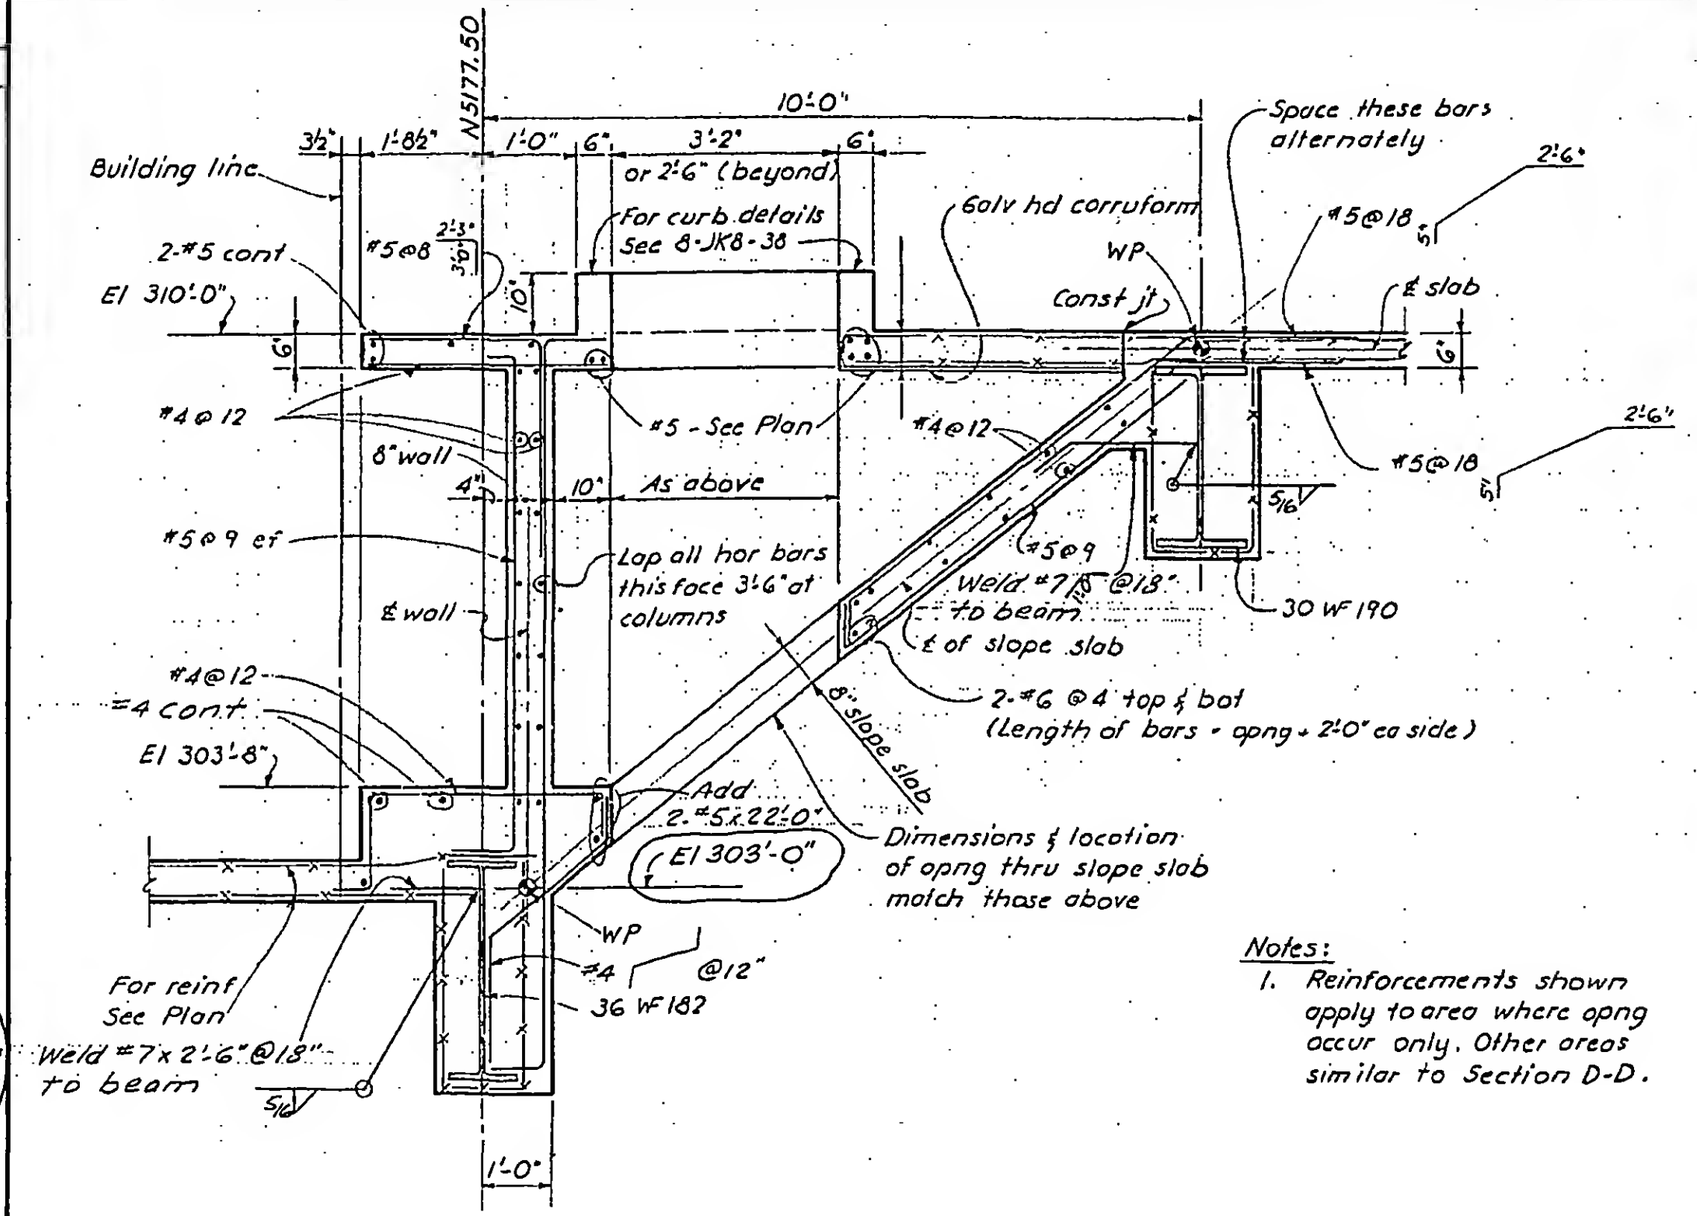

Section P-P

Notes:
1. Reinforcements shown apply to area where opng occur only. Other areas similar to Section D-D.

LICENSED PROFESSIONAL ENGINEER
LESLIE E. ROBERTSON
No. 34360
UNIVERSITY OF THE STATE OF NEW YORK

DESIGNED

DRAWN
F. Smith

REVIEWED
E.L.

8-JK8-5.10