
SKILLING, HELLE, CHRISTIANSEN, ROBERTSON — Structural & Civil Engineers

PROJECT: THE WORLD TRADE CENTER | TITLE: REFRIGERATION MACHINE BASE - El. 257'-0" | DATE: 7-9-68

REVISIONS

12-18-68

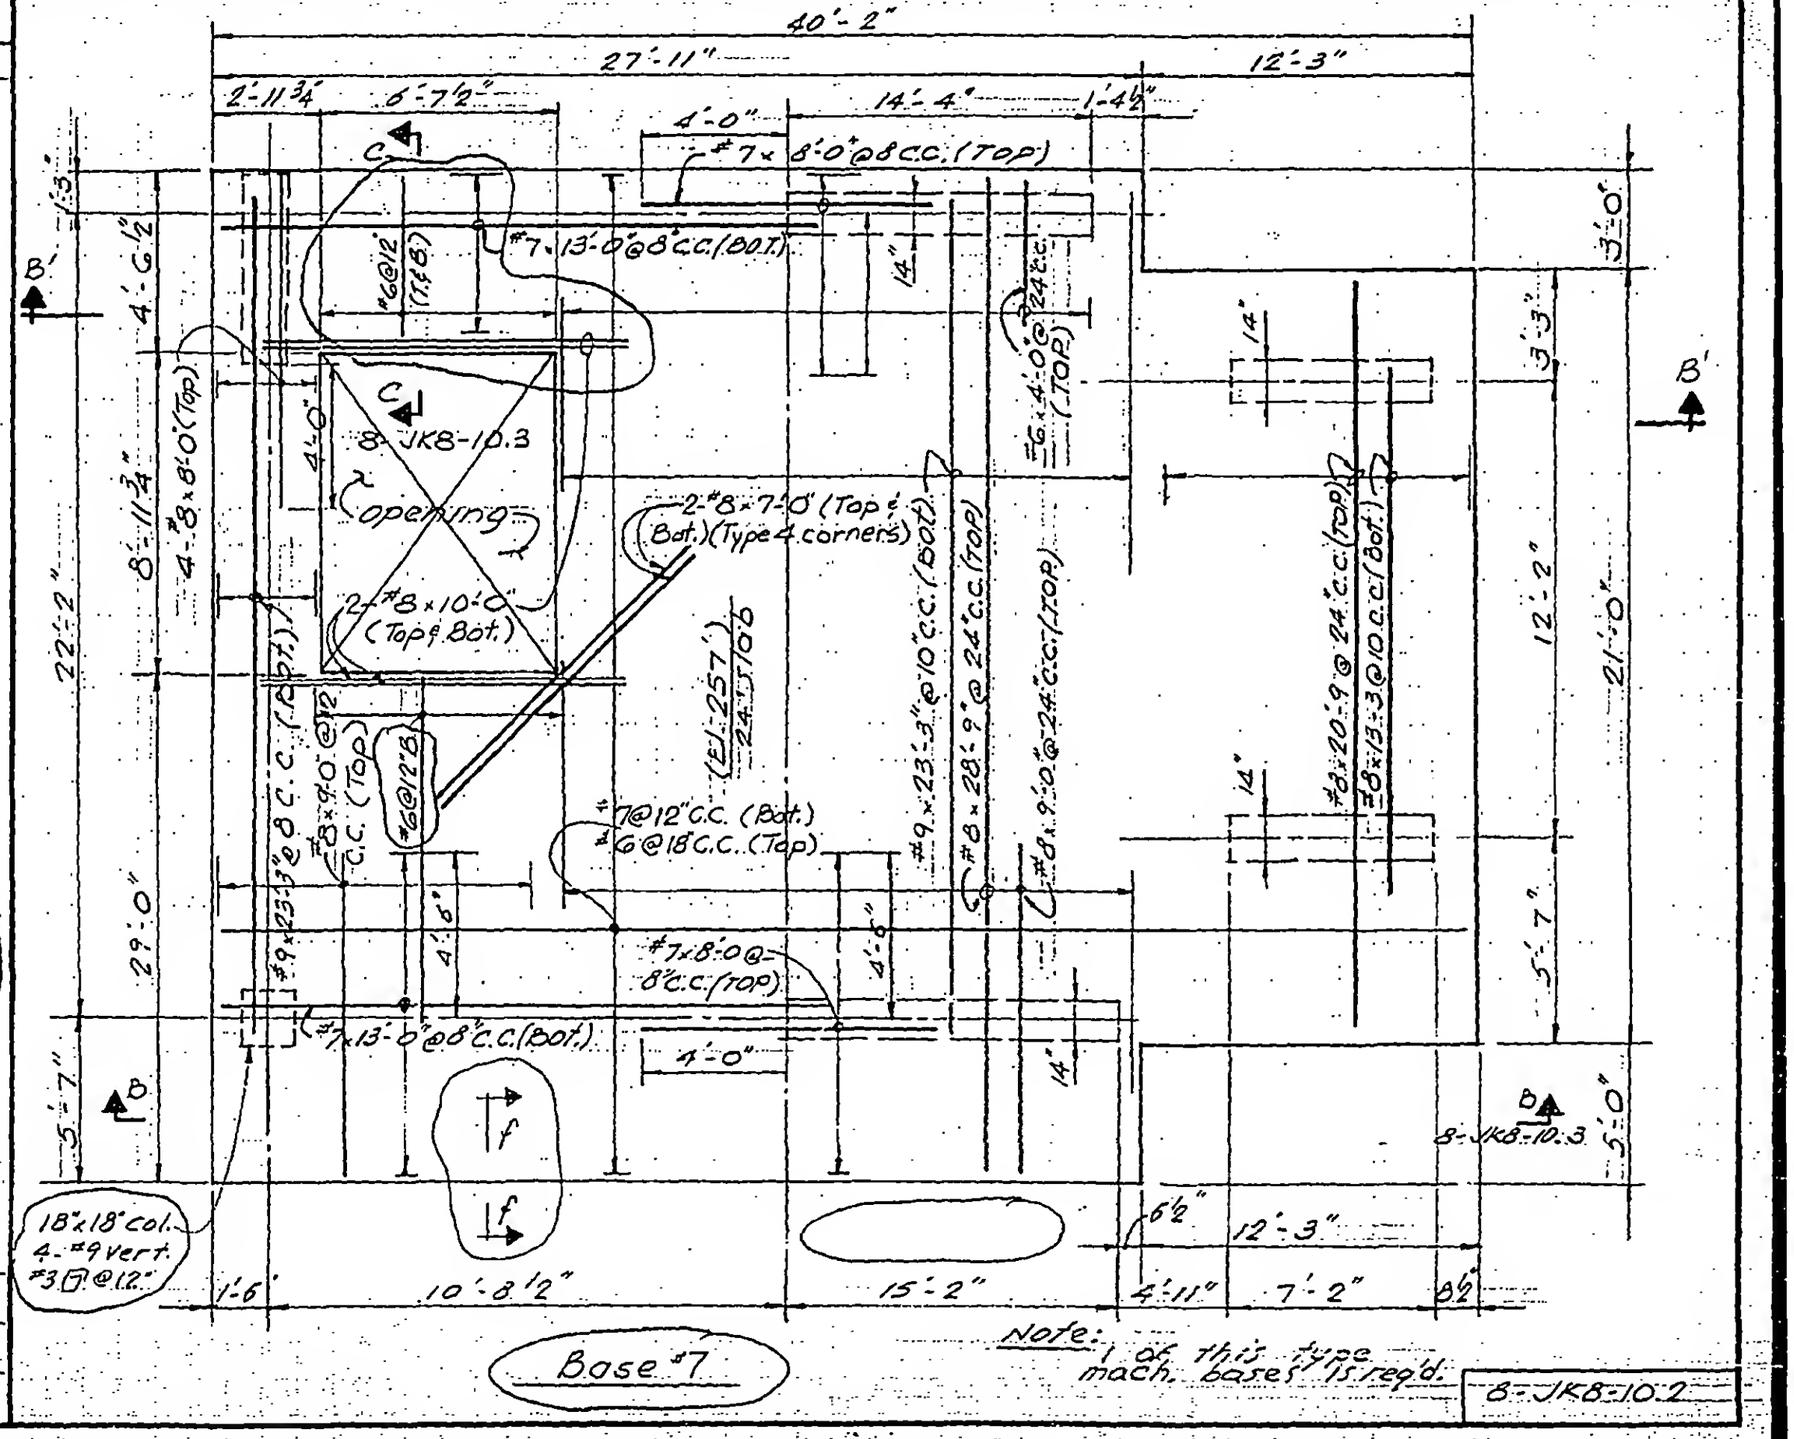

Base #7

Note: 1 of this type mach. bases is req'd.

8-JK8-10.2

LICENSED PROFESSIONAL ENGINEER — LESLIE E. ROBERTSON — No. 34360 — STATE OF NEW YORK

DESIGNED

DRAWN: S.C.

REVIEWED: J.M. & E.L.