
SKILLING, HELLE, CHRISTIANSEN, ROBERTSON — Structural & Civil Engineers

PROJECT: THE WORLD TRADE CENTRE | TITLE: CABLE VAULT No: 7 | DATE: 5-1-68

REVISIONS

10-24-69 GEN. REV.

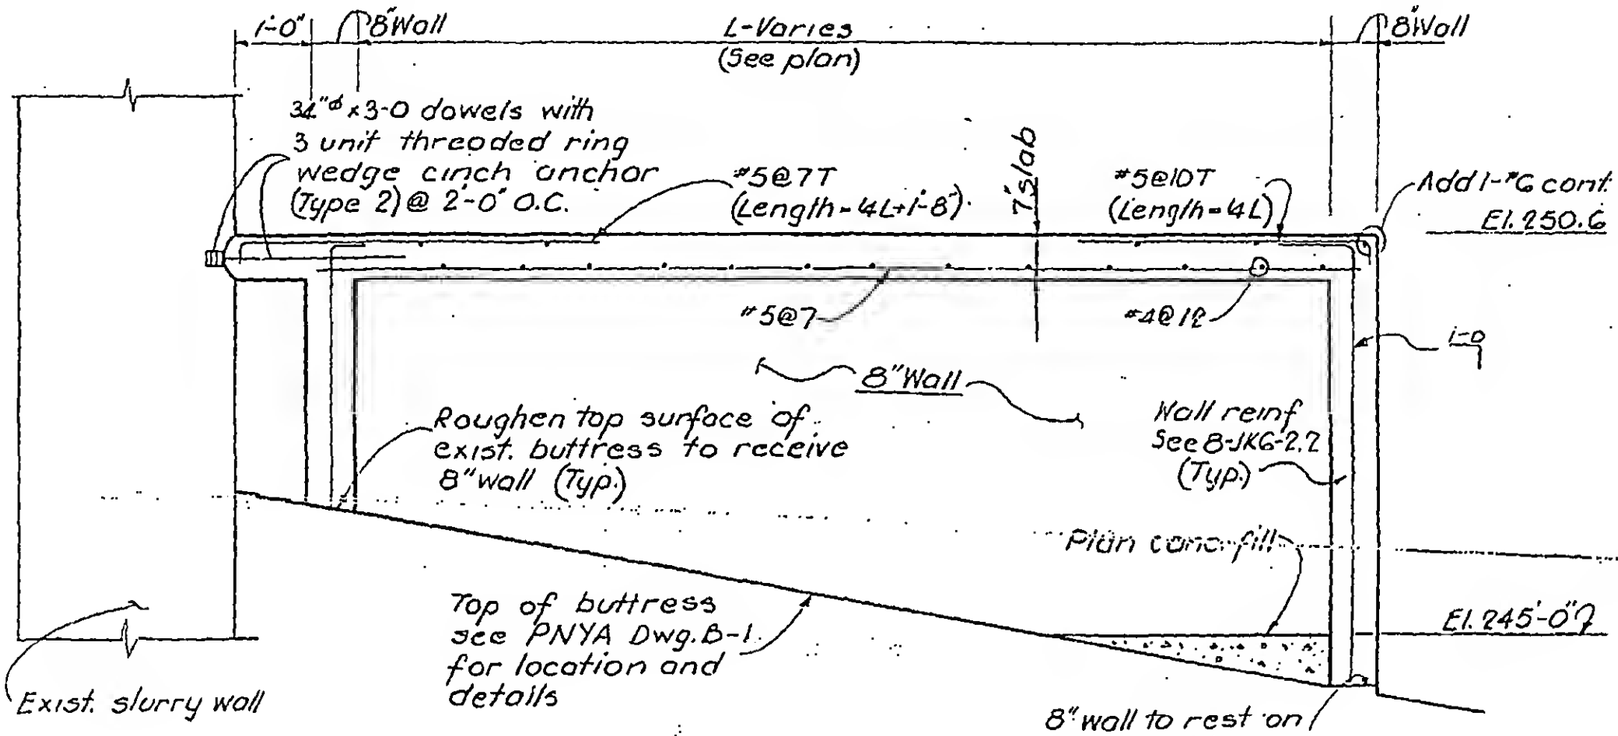

LICENSED PROFESSIONAL ENGINEER
LESLIE E. ROBERTSON
No. 34360
UNIVERSITY OF THE STATE OF NEW YORK

DESIGNED

DRAWN
D.C. Huggins

REVIEWED
E.L.

8-JK8-12.7