

SKILLING, HELLE, CHRISTIANSEN, ROBERTSON — Structural & Civil Engineers

PROJECT THE WORLD TRADE CENTER | TITLE SECTIONS | DATE 10-24-69

REVISIONS

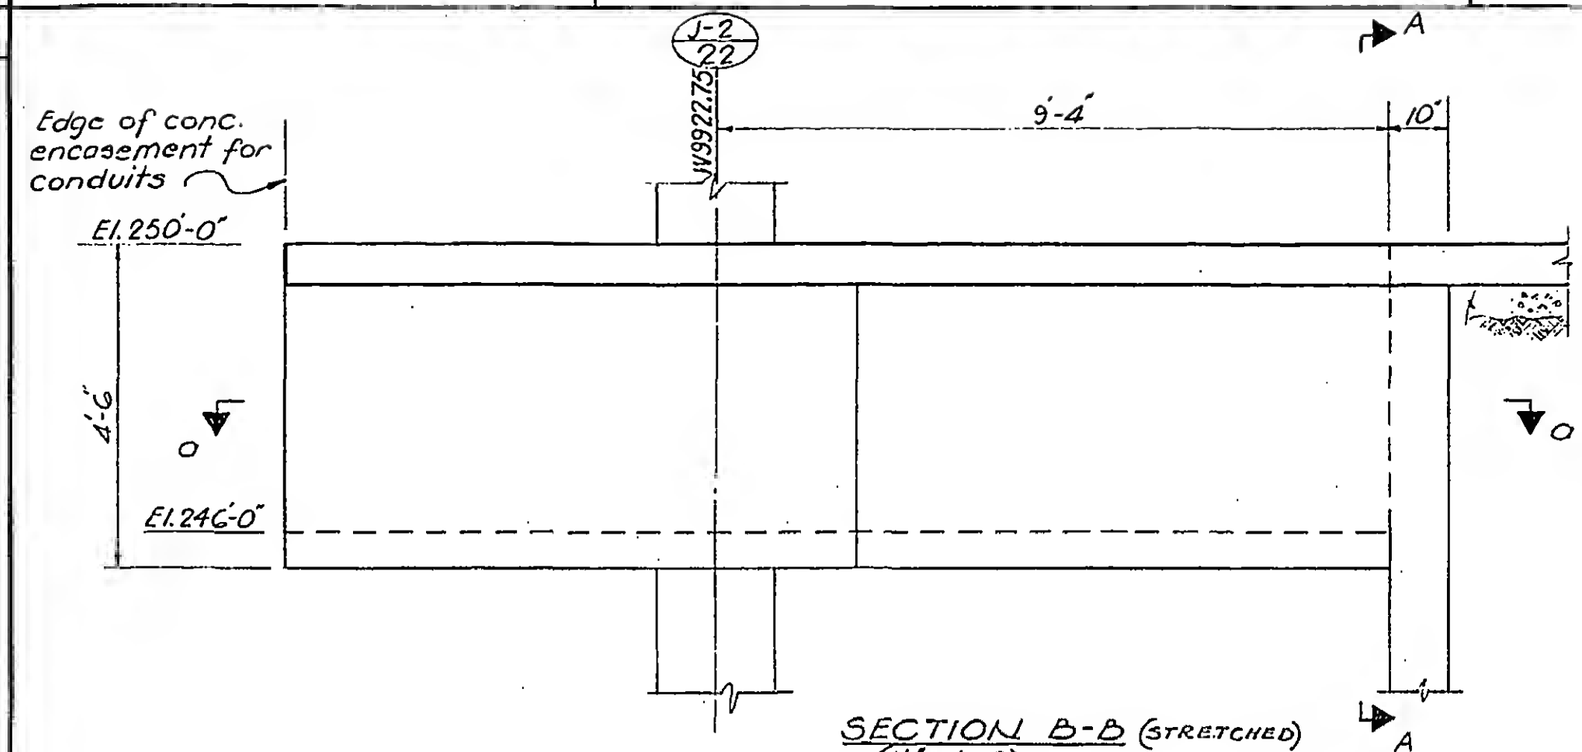

SECTION B-B (STRETCHED)
(1½" = 1'-0")

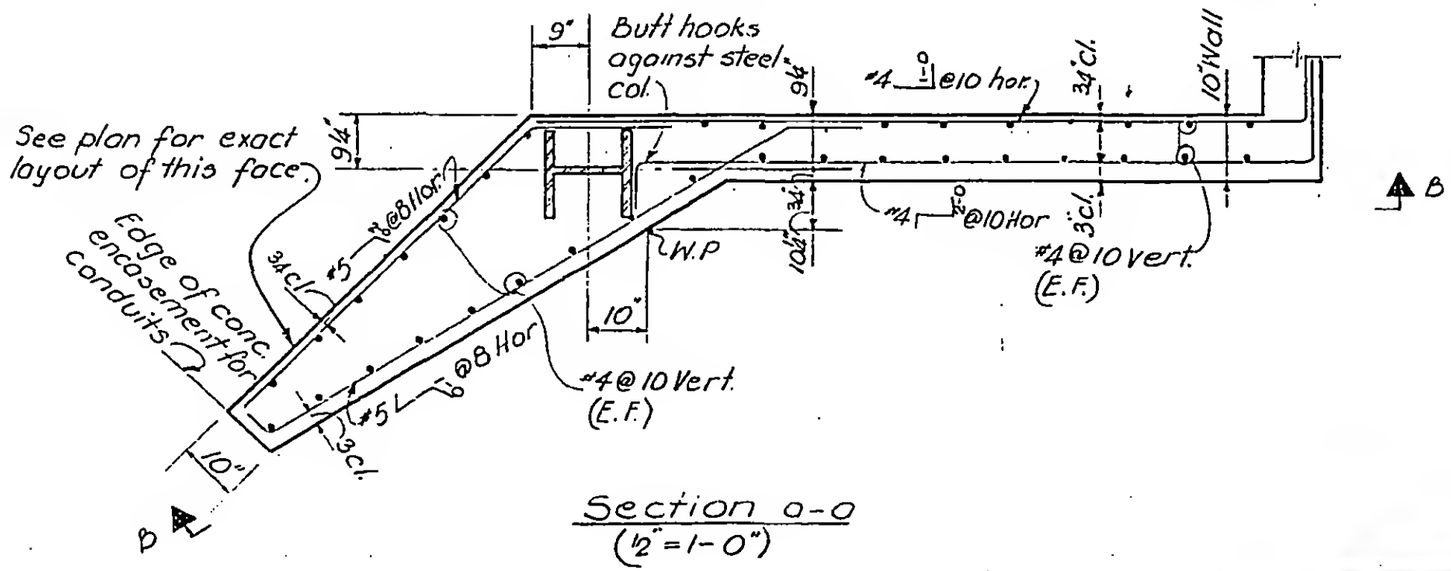

Section o-o
(½" = 1'-0")

LICENSED PROFESSIONAL ENGINEER
LESLIE E. ROBERTSON
No. 34360
UNIVERSITY OF THE STATE OF NEW YORK

DESIGNED

DRAWN
D.C. Huggins.

REVIEWED
E.L.

8-JK8-13.2