
SKILLING - HELLE - CHRISTIANSEN - ROBERTSON Structural & Civil Engineers

PROJECT THE WORLD TRADE CENTER | TITLE TEMPORARY SHORING - SECTIONS | DATE 5-1-68

REVISIONS

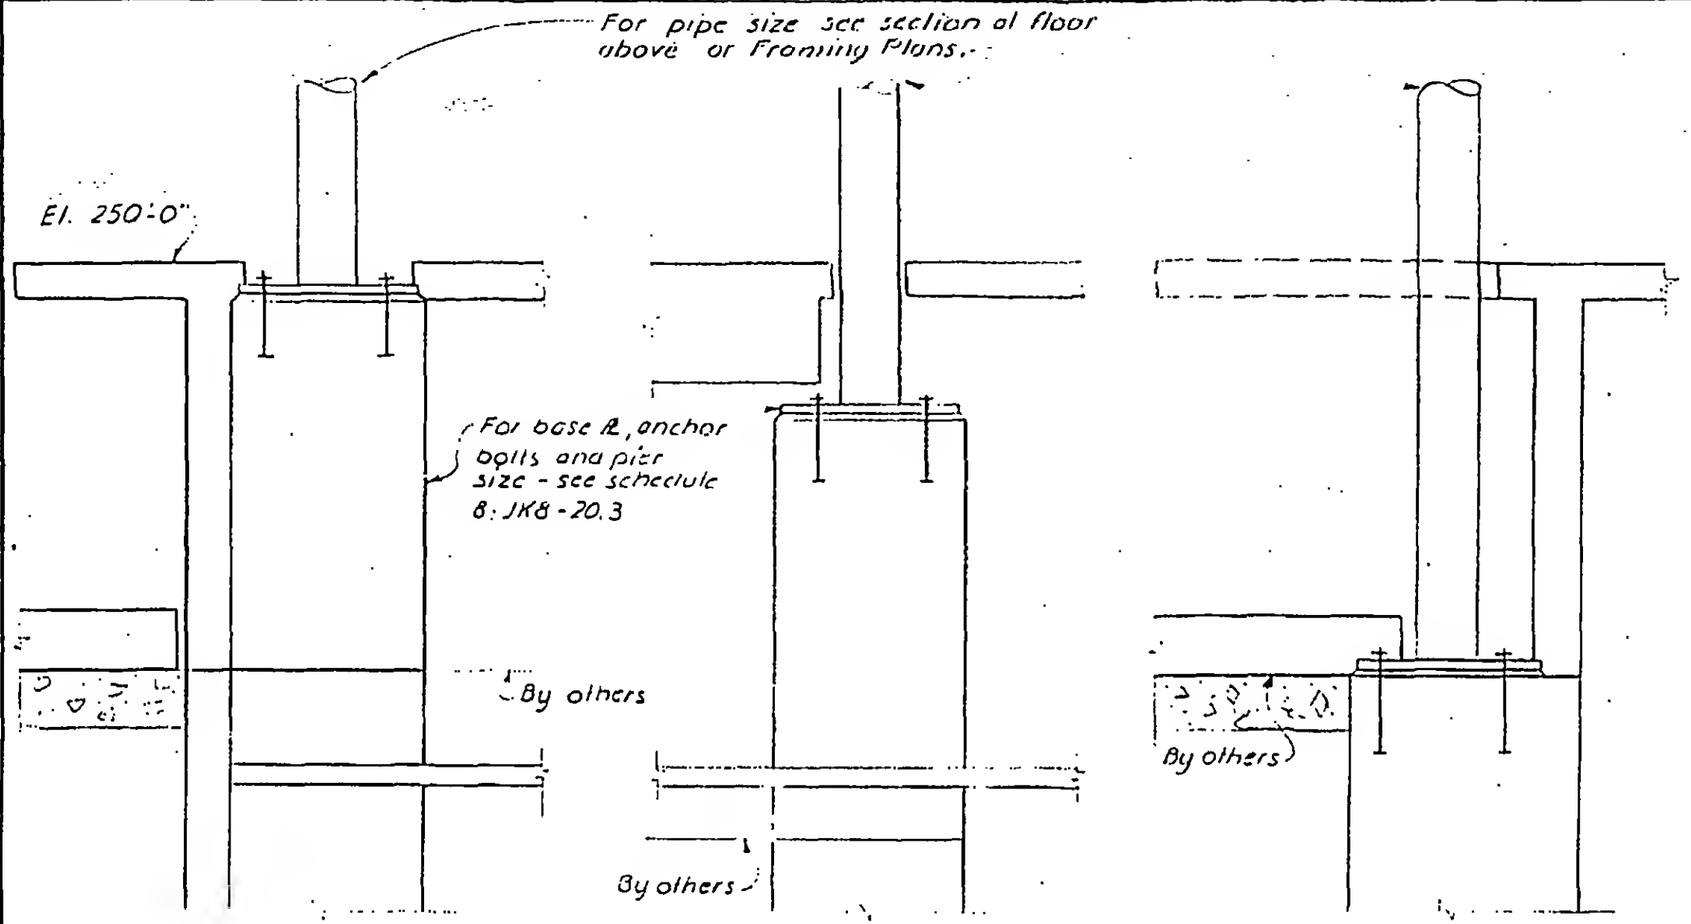

Section E-E Section F-F Section G-G

LICENSED PROFESSIONAL ENGINEER
LESLIE E. ROBERTSON
NO. 19031
UNIVERSITY OF THE STATE

8-JK8-20.4