
SKILLING - HELLE - CHRISTIANSEN - ROBERTSON Structural & Civil Engineers


PROJECT THE WORLD TRADE CENTER | TITLE TEMPORARY SHORING - SECTIONS | DATE 5-1-68

REVISIONS

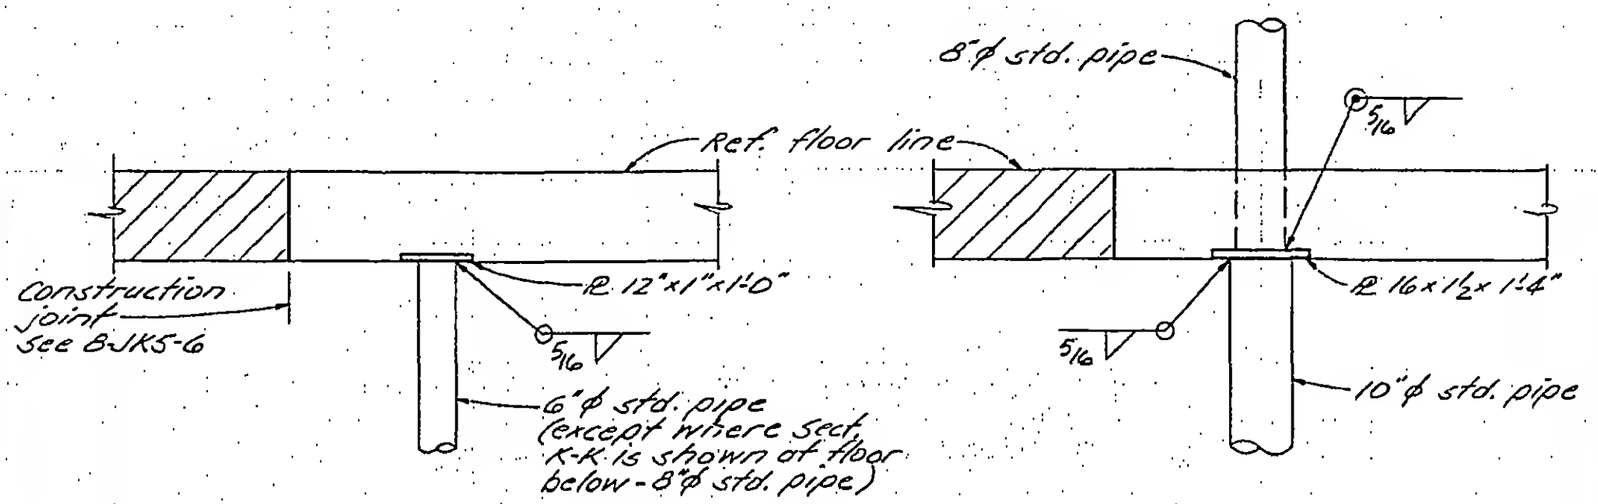

SECTION H-H

SECTION K-K

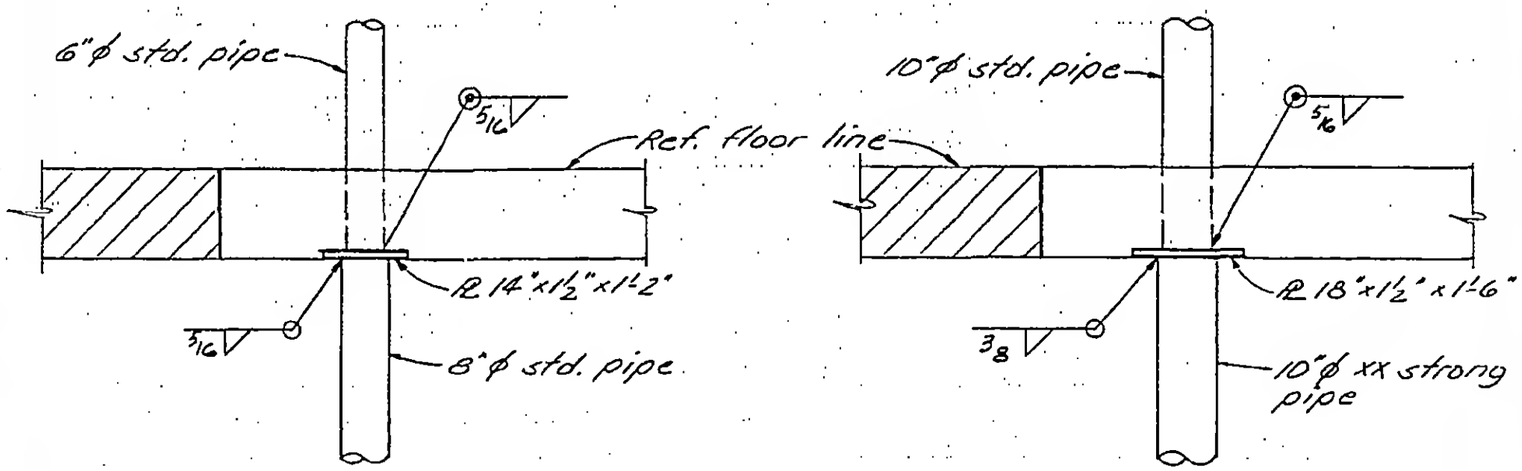

SECTION J-J

SECTION M-M

LICENSED PROFESSIONAL ENGINEER
LESLIE E. ROBERTSON
No. 34360
UNIVERSITY OF THE STATE OF NEW YORK

8-JKB-20.5