
SKILLING, HELLE, CHRISTIANSEN, ROBERTSON — Structural & Civil Engineers

PROJECT: THE WORLD TRADE CENTER | TITLE: SOUTH PROJECTION SECTIONS | DATE: 7-9-68

REVISIONS

4-16-69 GEN. REV.
1-23-70
2-27-70
6-30-70 GEN. REV.

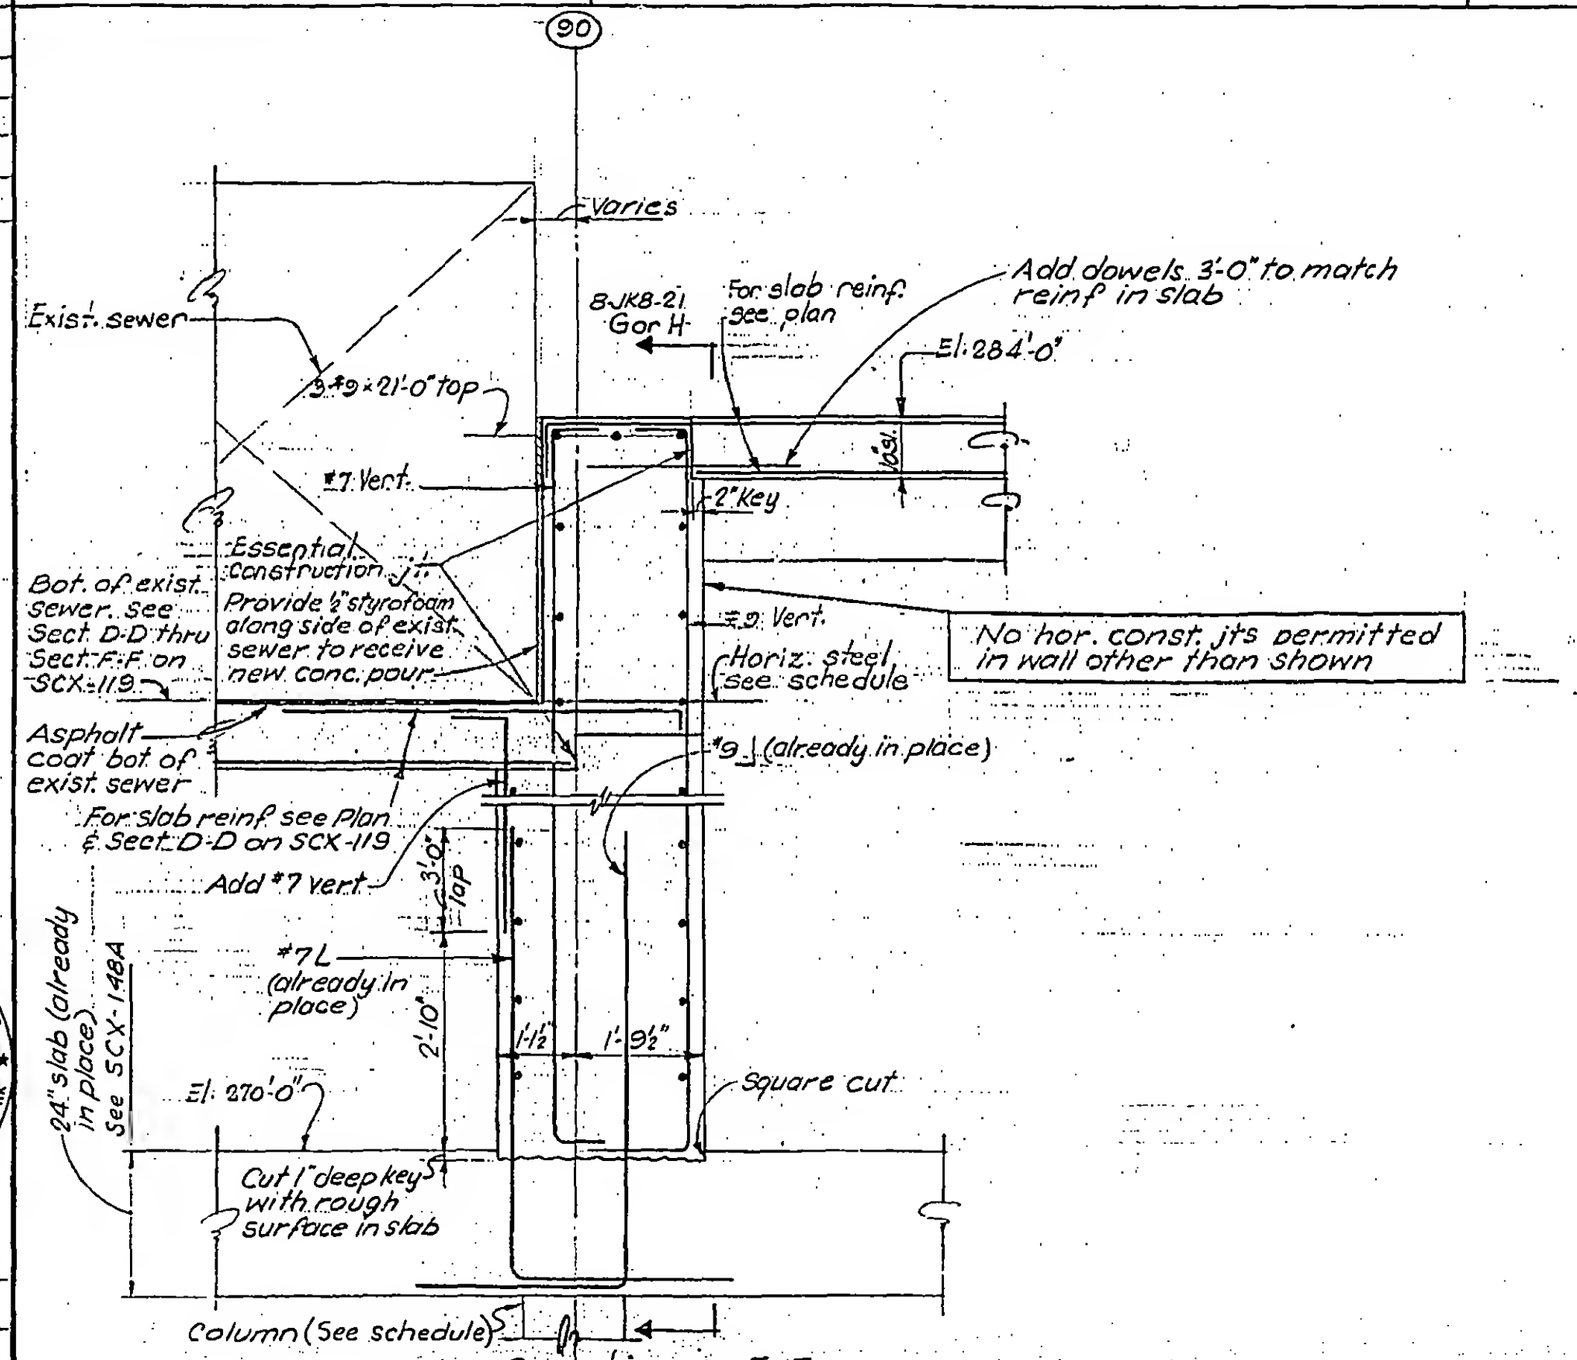

Section F-F
(SCK-58)

8-JK8-81.5

LICENSED PROFESSIONAL ENGINEER
LESLIE E. ROBERTSON
No. 34360
UNIVERSITY OF THE STATE OF NEW YORK

DESIGNED N.M.
DRAWN S.T.M.
REVIEWED E.L.