
SKILLING, HELLE, CHRISTIANSEN, ROBERTSON — Structural & Civil Engineers

PROJECT: THE WORLD TRADE CENTER | TITLE: NORTH PROJECTION - SECTIONS | DATE: 7-9-68

REVISIONS
3-7-69

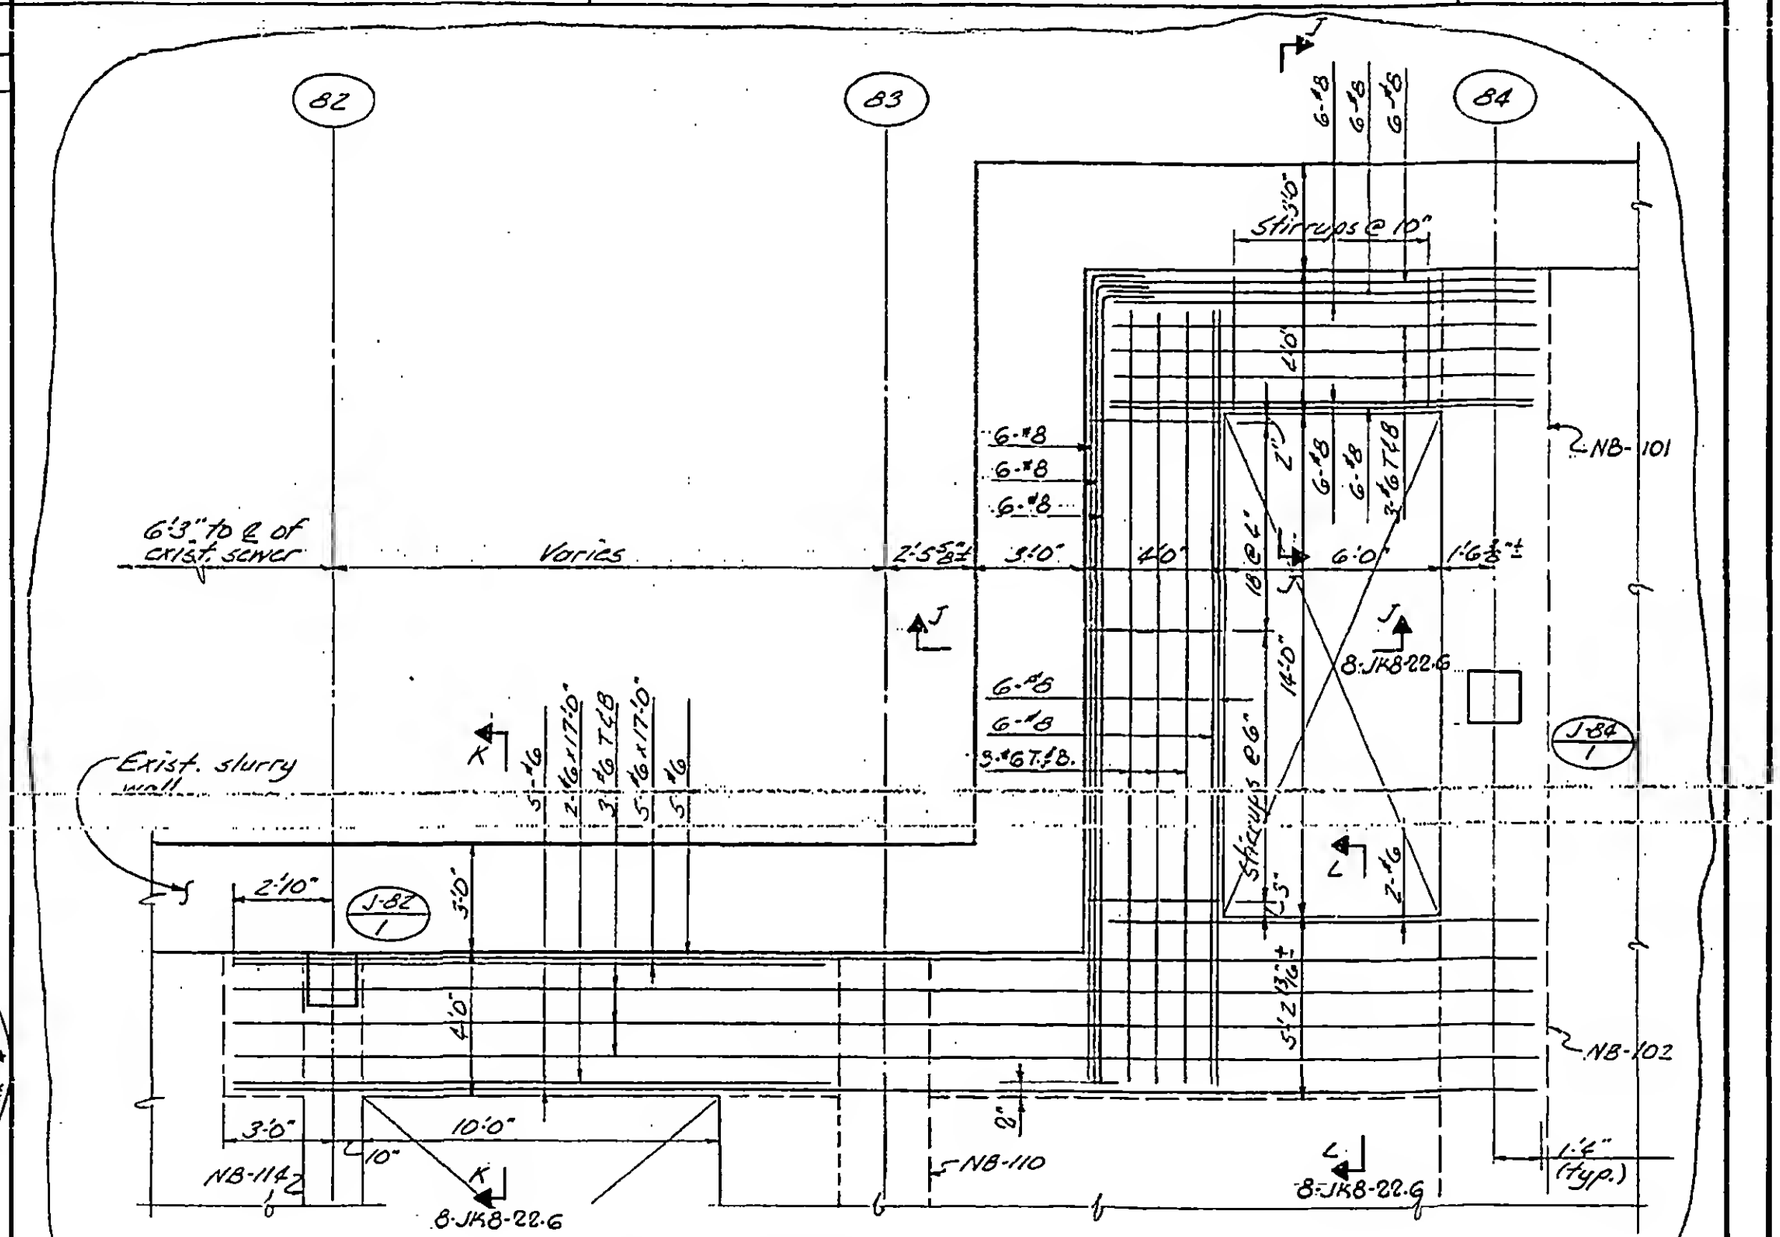

PART PLAN AT EL. 267'
(4"=1'-0")

LICENSED PROFESSIONAL ENGINEER
LESLIE E. ROBERTSON
No. 34360
UNIVERSITY OF THE STATE OF NEW YORK

DESIGNED
DRAWN J.A.
REVIEWED E.L.

8-JK8-22.5