
SKILLING, HELLE, CHRISTIANSEN, ROBERTSON — Structural & Civil Engineers


PROJECT THE WORLD TRADE CENTER | TITLE NORTH PROJECTION - SECTIONS | DATE 10-30-69

REVISIONS


4-8-70 GEN. REV.

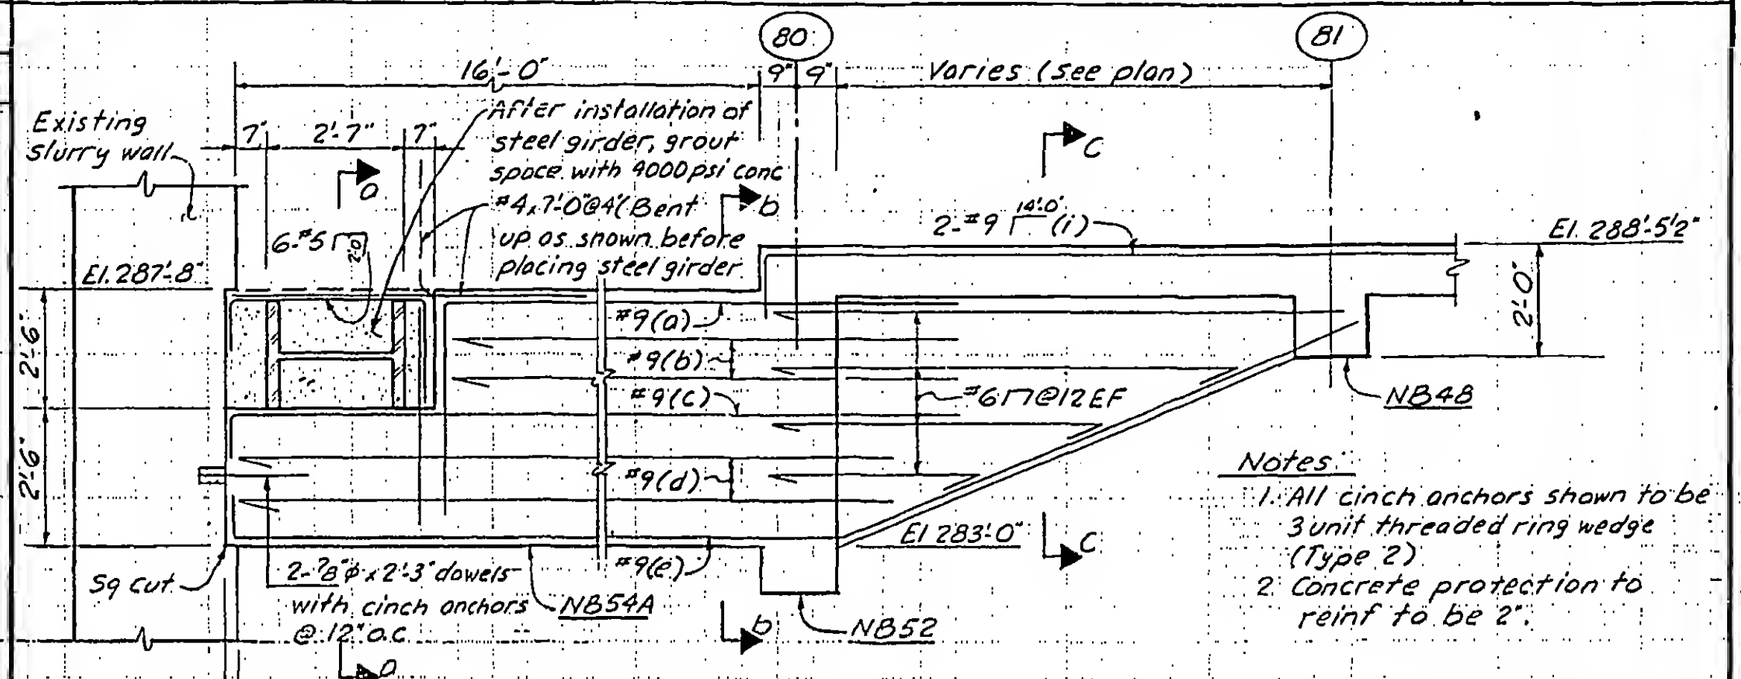


SECTION S-S
(3/8" = 1'-0")

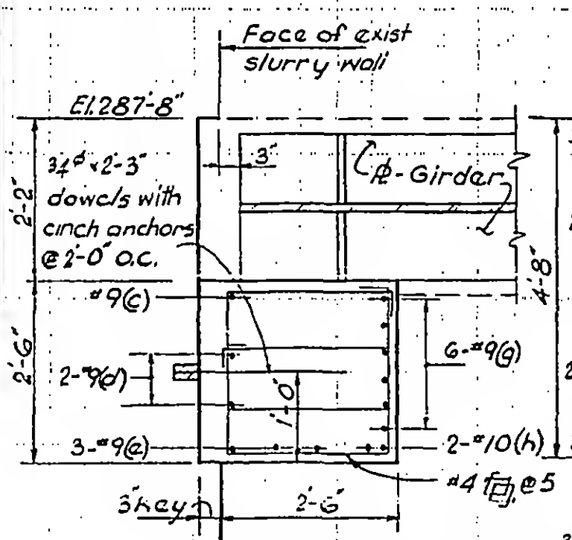

Section a-a
(½" = 1'-0")

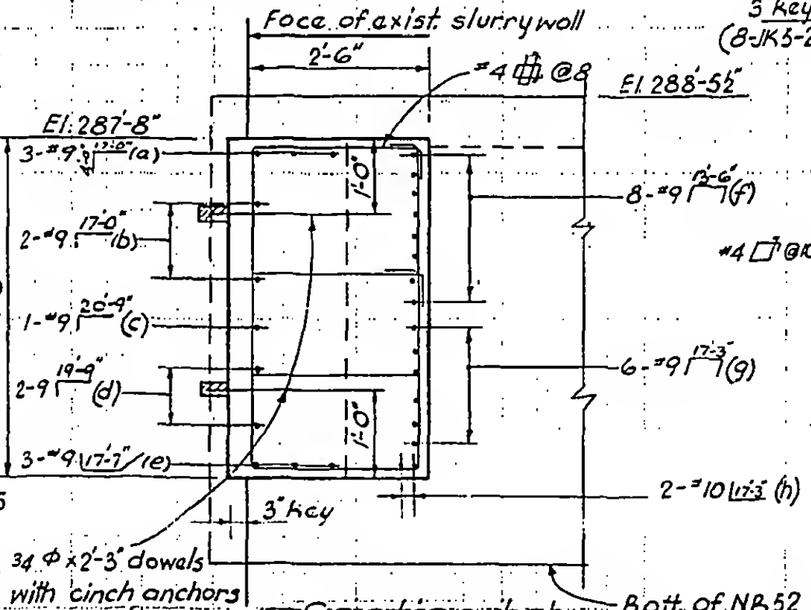

Section b-b
(½" = 1'-0")

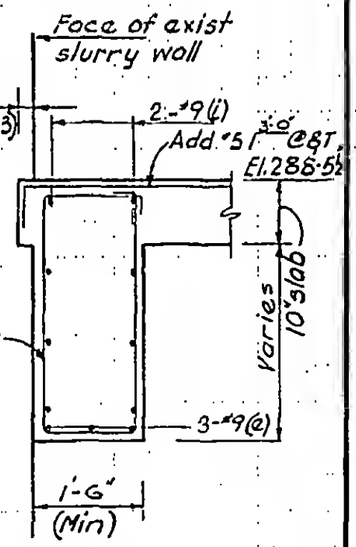

Section C-C
(½" = 1'-0")

LICENSED PROFESSIONAL ENGINEER — LESLIE E. ROBERTSON — No. 34360 — UNIVERSITY OF THE STATE OF NEW YORK

DESIGNED

DRAWN D. Huggins

REVIEWED E.L.

8-JK-8-22.12