

SKILLING, HELLE, CHRISTIANSEN, ROBERTSON — Structural & Civil Engineers

PROJECT THE WORLD TRADE CENTER | TITLE NORTH PROJECTION - SECTIONS | DATE 10-30-69

REVISIONS
4-8-70
6-25-70

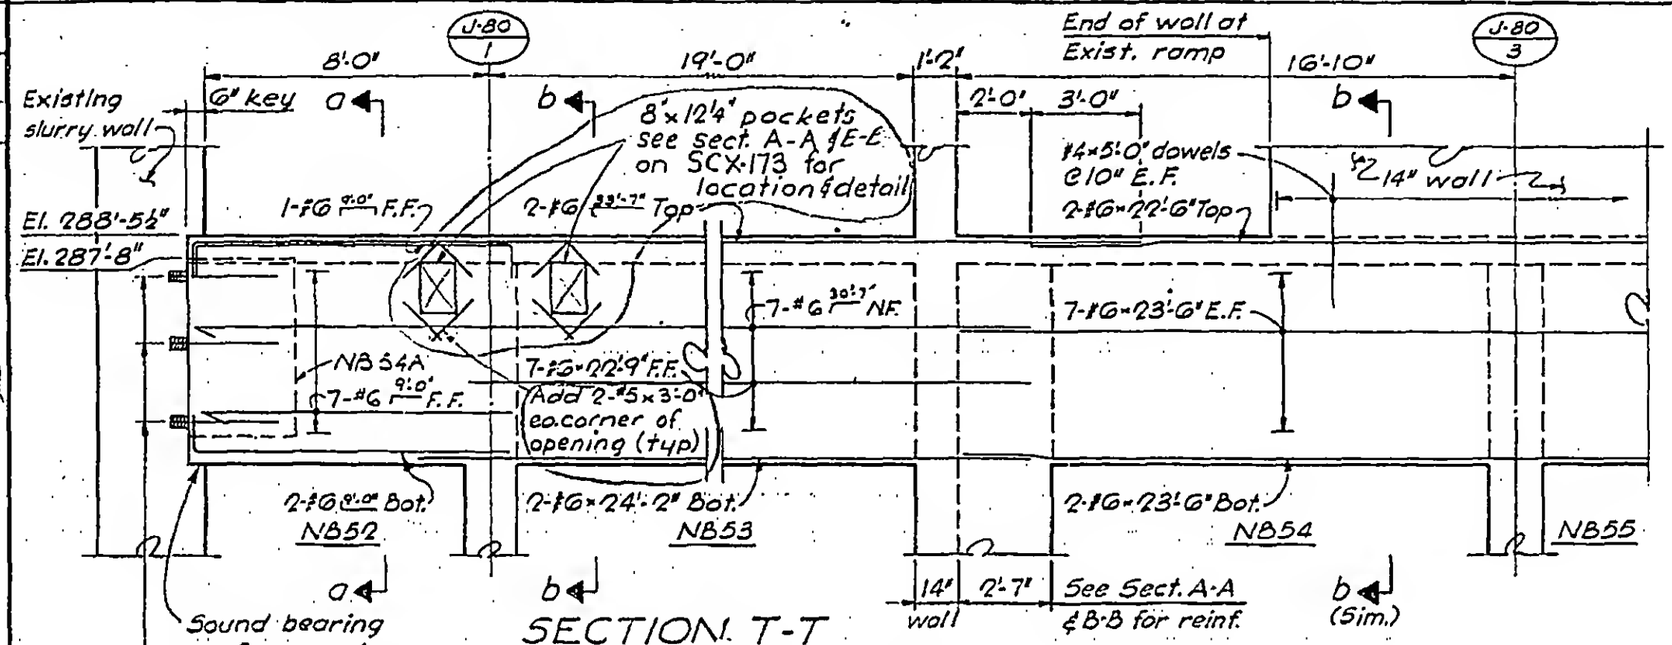

SECTION T-T
(¼" = 1'-0")

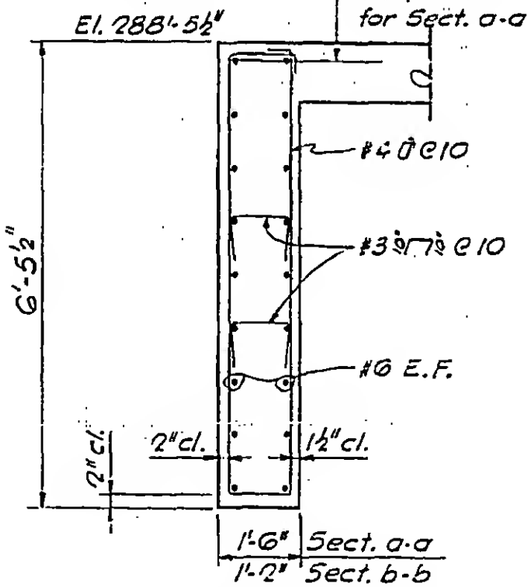

SECTION a-a
SECTION b-b
(½" = 1'-0")

LICENSED PROFESSIONAL ENGINEER — LESLIE E. ROBERTSON — No. 34360 — UNIVERSITY OF THE STATE OF NEW YORK

DESIGNED E. L.
DRAWN G. K.
REVIEWED

8-JK8-22.13