
SKILLING, HELLE, CHRISTIANSEN, ROBERTSON — Structural & Civil Engineers

PROJECT THE WORLD TRADE CENTER | TITLE NORTH PROJECTION - SECTIONS | DATE 3-16-70


REVISIONS

G-25-70 GEN. REV.

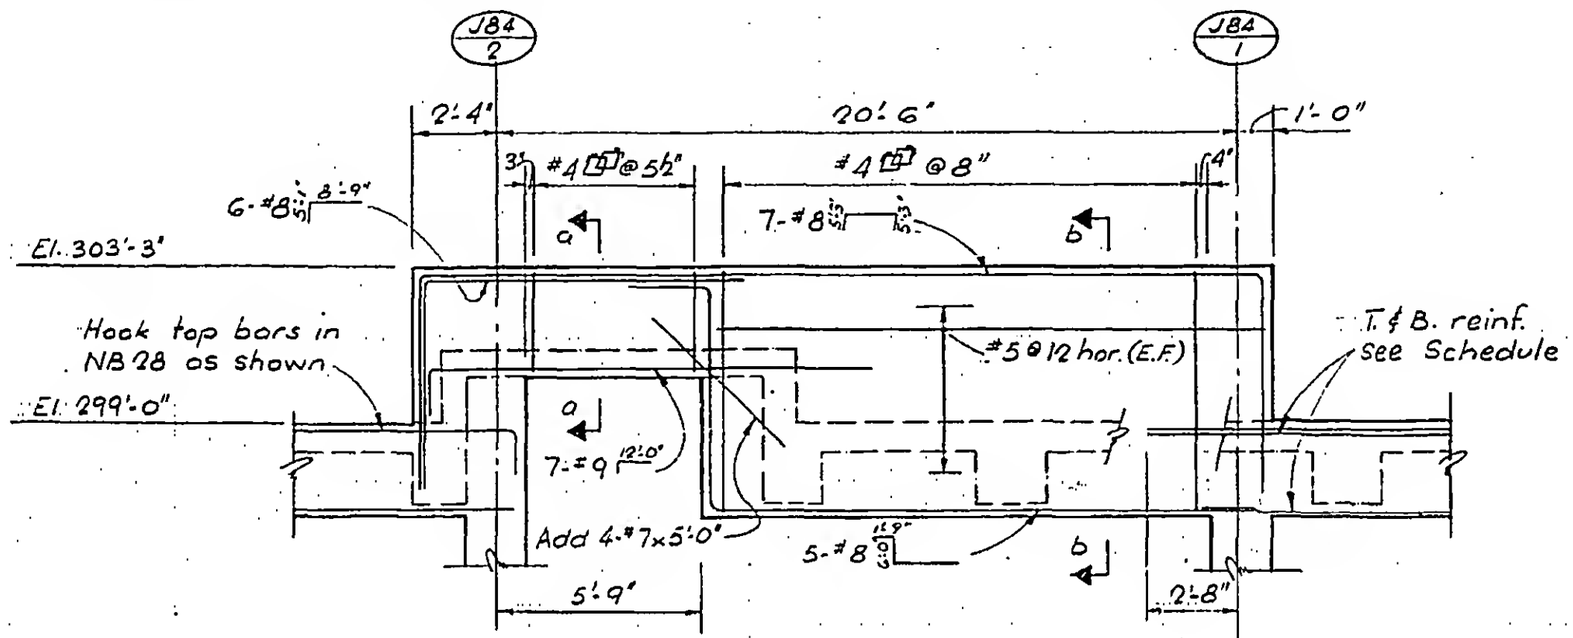


NB 28 (24"x30") | NB 29 (24"x32"~81") | NB 30 (24"x30")

(1/4" = 1'-0)

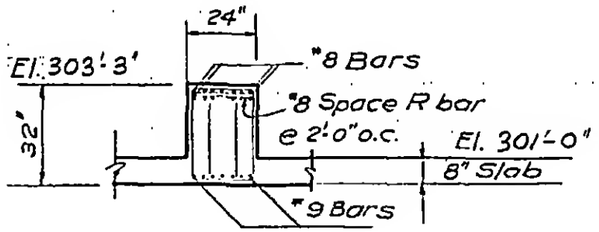

Section a-a

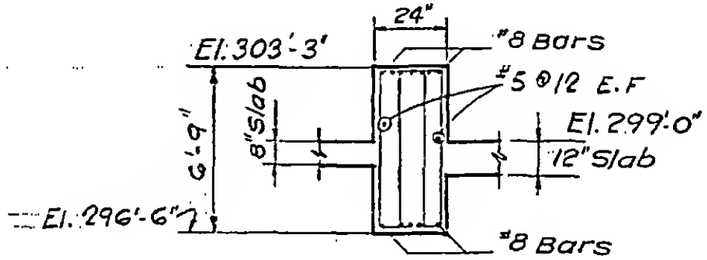

Section b-b

LICENSED PROFESSIONAL ENGINEER LESLIE E. ROBERTSON No. 34360 UNIVERSITY OF THE STATE OF NEW YORK

DESIGNED

DRAWN V.H.A.

REVIEWED E.L.

8-JK8-22.17