
SKILLING, HELLE, CHRISTIANSEN, ROBERTSON — Structural & Civil Engineers

PROJECT THE WORLD TRADE CENTER | TITLE SECTIONS | DATE 10-21-68

REVISIONS
12-9-68
2-27-69
4-28-70

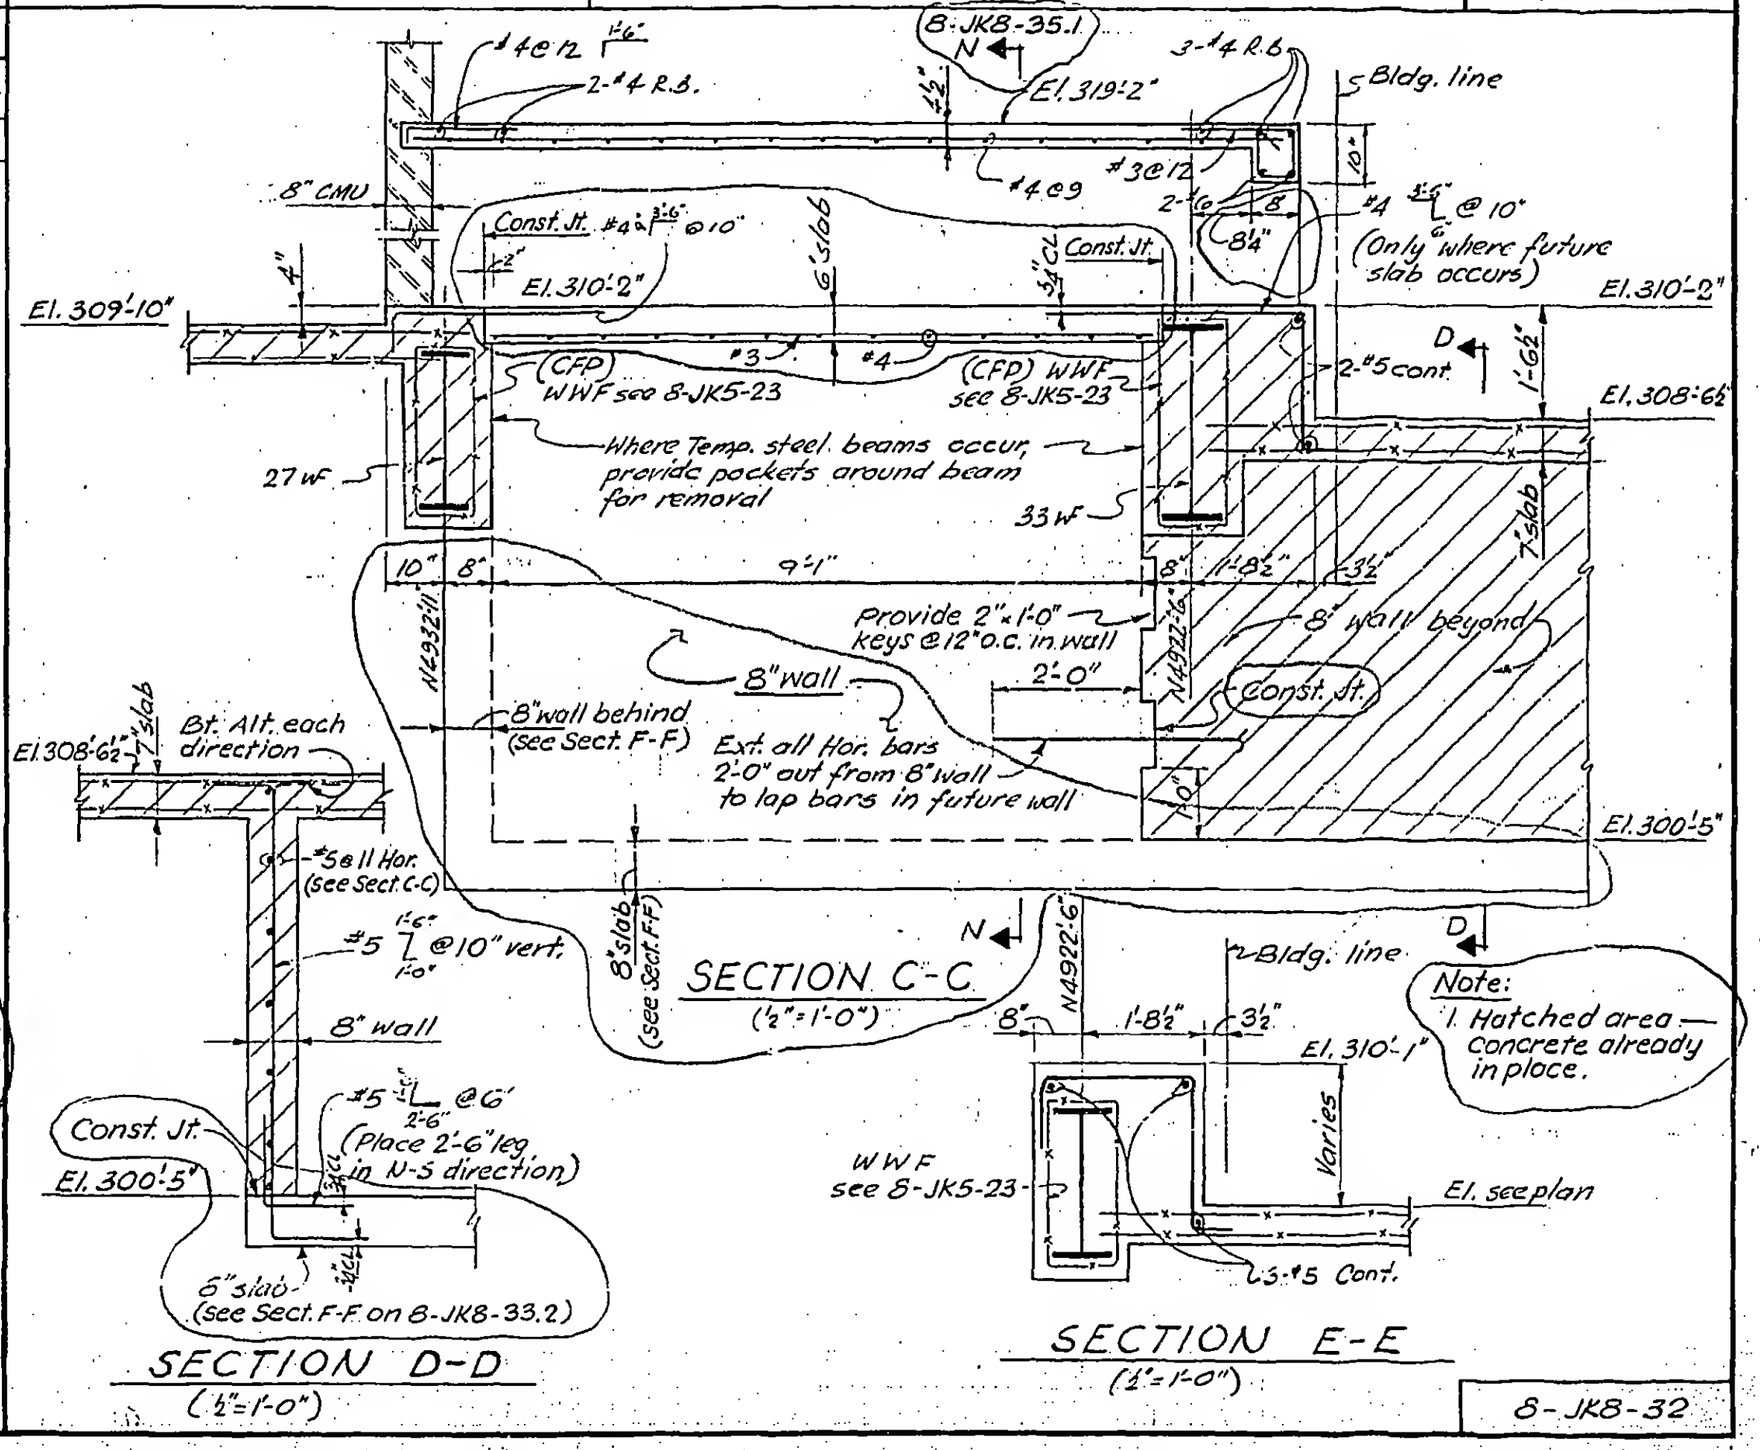

SECTION C-C
(½"=1'-0")

SECTION D-D
(½"=1'-0")

SECTION E-E
(½"=1'-0")

Note:
1. Hatched area — Concrete already in place.

LICENSED PROFESSIONAL ENGINEER — LESLIE E. ROBERTSON — No. 34360 — CERTIFICATE OF THE STATE OF NEW YORK

DESIGNED
DRAWN S.C.
REVIEWED E.L.

8-JK8-32