

SKILLING, HELLE, CHRISTIANSEN, ROBERTSON — Structural & Civil Engineers

PROJECT: THE WORLD TRADE CENTER | TITLE: SECTIONS | DATE: 10-21-68

REVISIONS
12-9-68
12-18-68
1-17-69
4-28-70
6-15-73
9-25-73

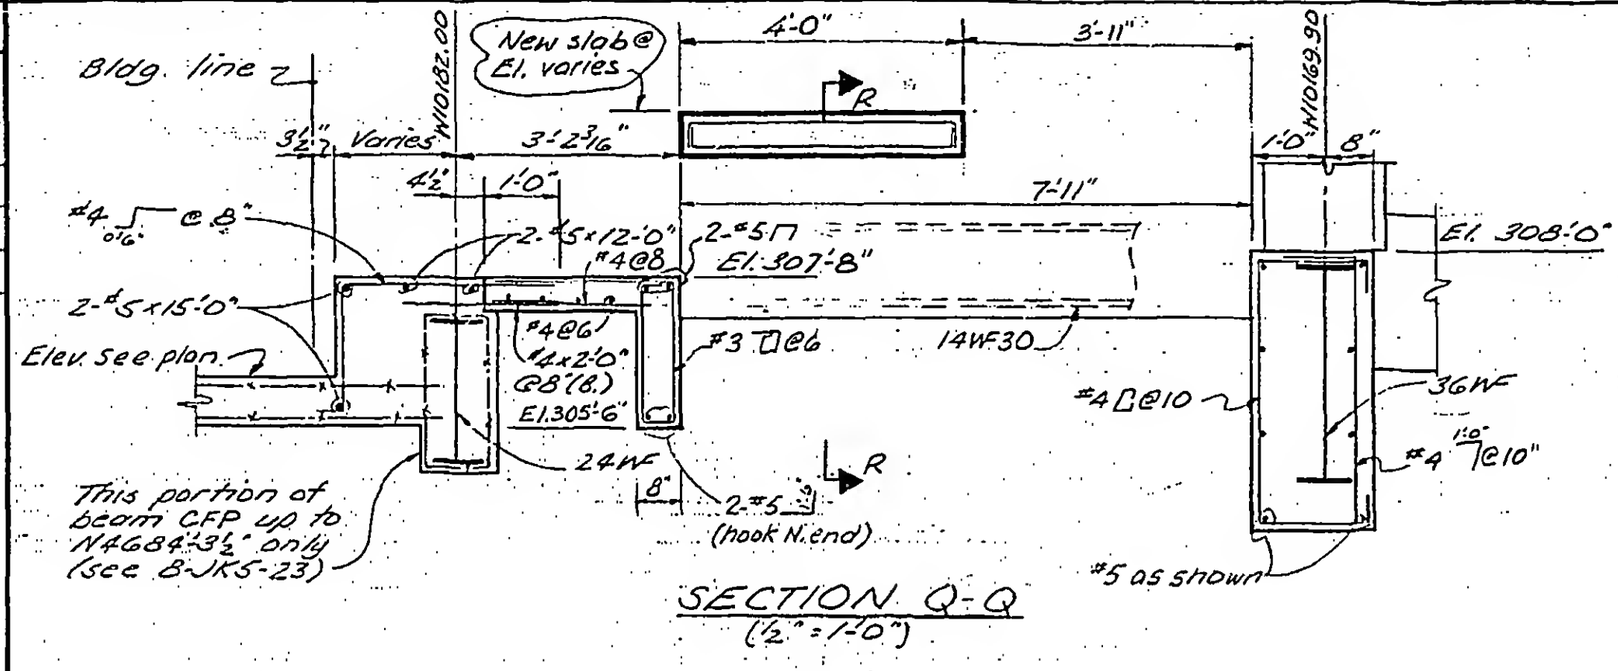


SECTION Q-Q
(½" = 1'-0")

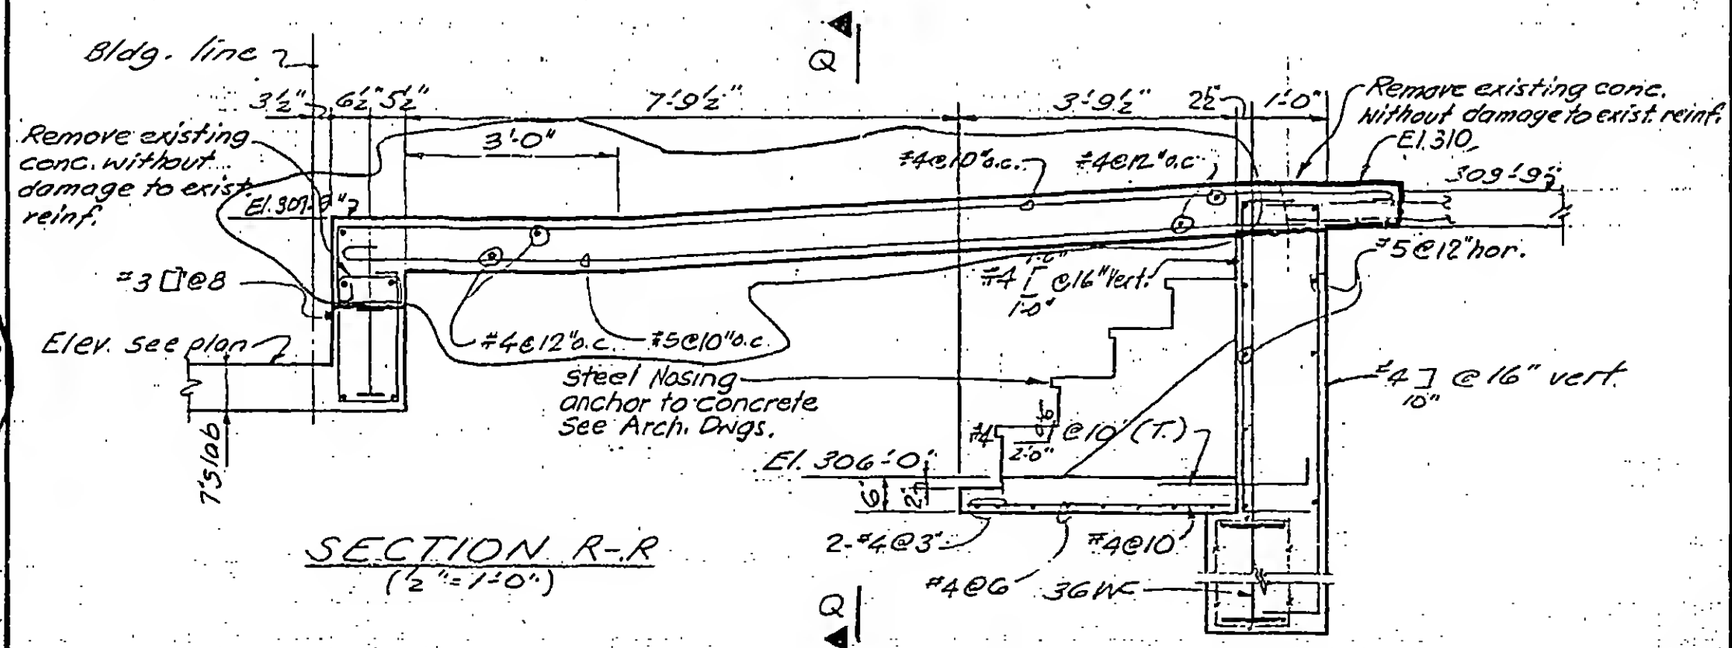


SECTION R-R
(½" = 1'-0")

LESLIE E. ROBERTSON — LICENSED PROFESSIONAL ENGINEER — No. 34360 — UNIVERSITY OF THE STATE OF NEW YORK

DESIGNED
DRAWN S.C.
REVIEWED J.M. & E.L.

S-JK8-36.1