
SKILLING, HELLE, CHRISTIANSEN, ROBERTSON — Structural & Civil Engineers

PROJECT THE WORLD TRADE CENTER | TITLE SECTIONS AT EL 310'-0" | DATE 9-12-69

REVISIONS

6-15-73

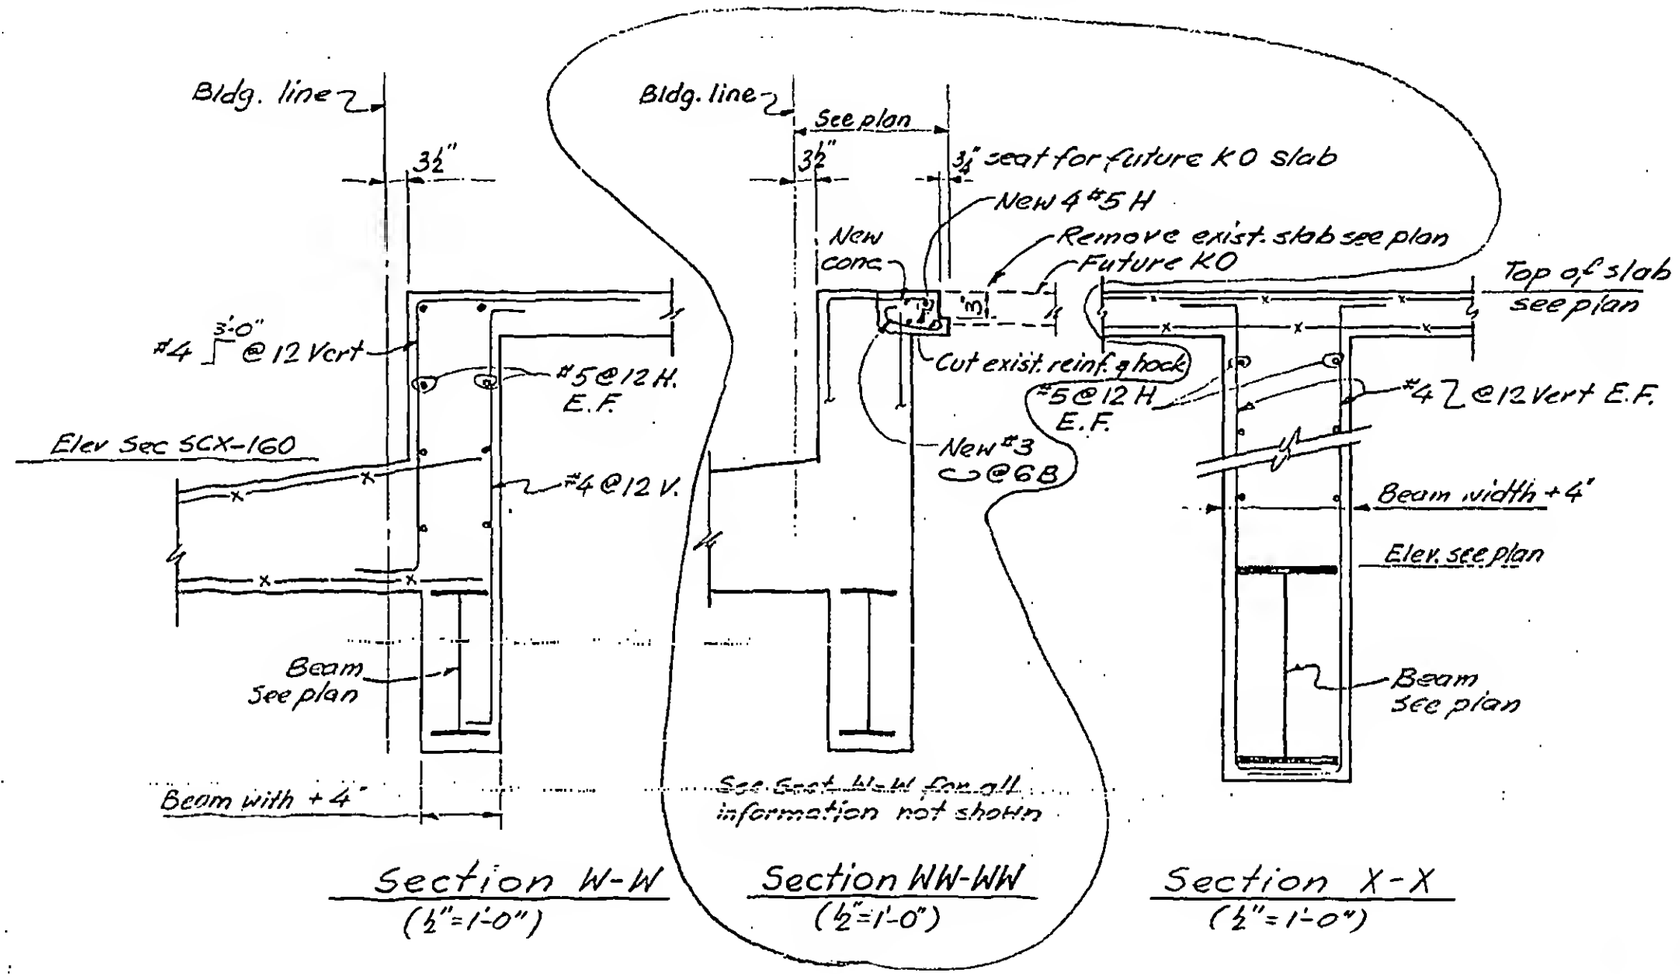

Section W-W (½"=1'-0")

Section WW-WW (½"=1'-0")

Section X-X (½"=1'-0")

LICENSED PROFESSIONAL ENGINEER — LESLIE E. ROBERTSON — No. 34360 — UNIVERSITY OF THE STATE OF NEW YORK

DESIGNED

DRAWN J. Griciurs

REVIEWED E.L.

8-JK8-41.19