

SKILLING, HELLE, CHRISTIANSEN, ROBERTSON — Structural & Civil Engineers

PROJECT THE WORLD TRADE CENTER | TITLE BEAM REINFORCEMENT & CONST. JOINT DETAIL | DATE 12-18-68


REVISIONS

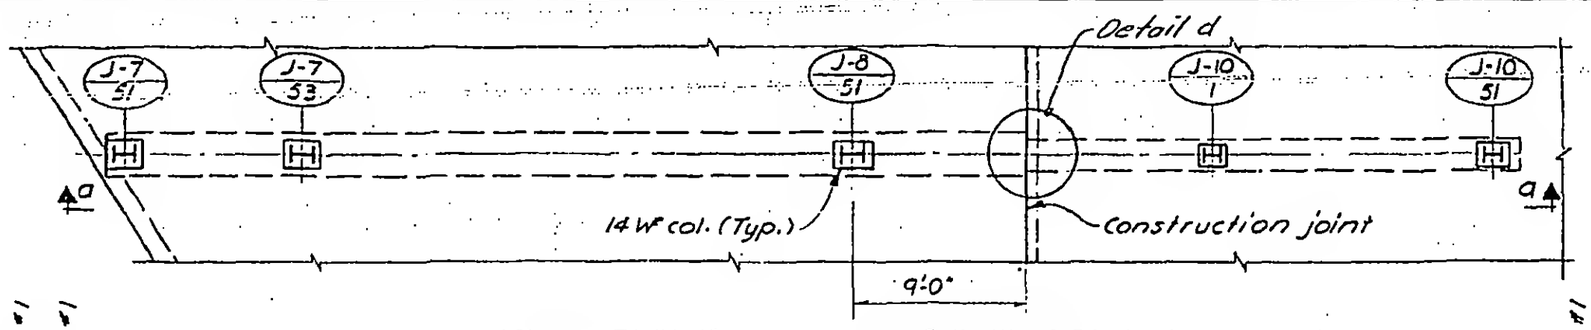


Part Plan Zone J-3 El. 253'-0"

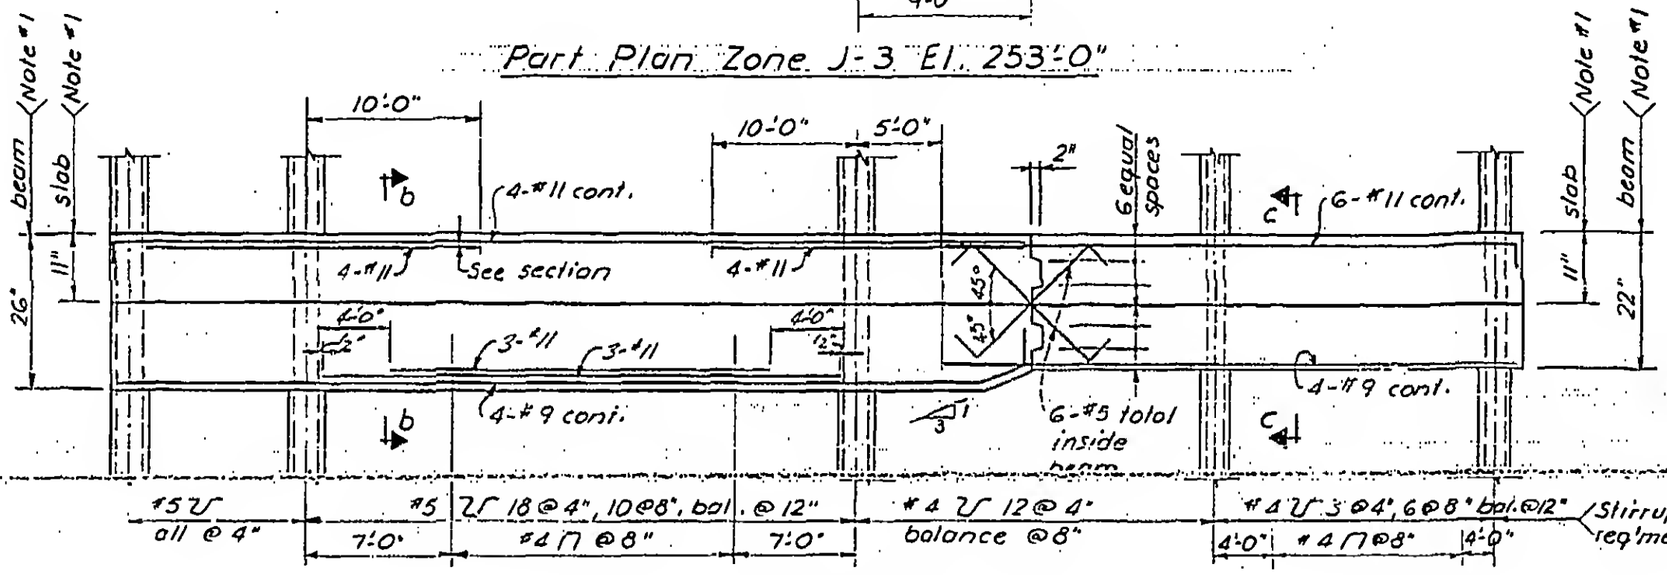


Section a-a

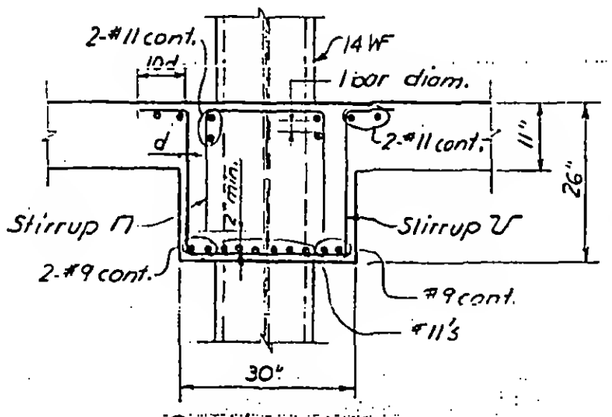

Section b-b

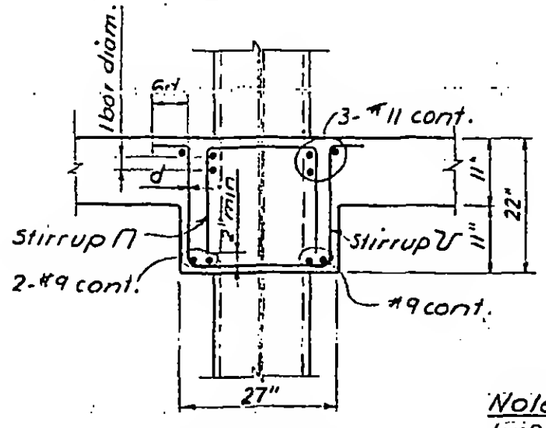

Section c-c

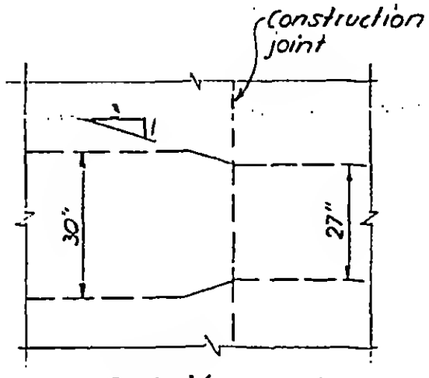

Detail d

Notes:
1. Depth is exaggerated

LICENSED PROFESSIONAL ENGINEER — LESLIE E. ROBERTSON — No. 34360 — UNIVERSITY OF THE STATE OF NEW YORK

DESIGNED

DRAWN S.C.

REVIEWED J.M. & E.L.

8-JK8-43