
SKILLING, HELLE, CHRISTIANSEN, ROBERTSON — Structural & Civil Engineers

PROJECT: THE WORLD TRADE CENTER | TITLE: CONCRETE SUPPORT FOR 24"Φ STEAM MAIN | DATE: 2-5-70

REVISIONS

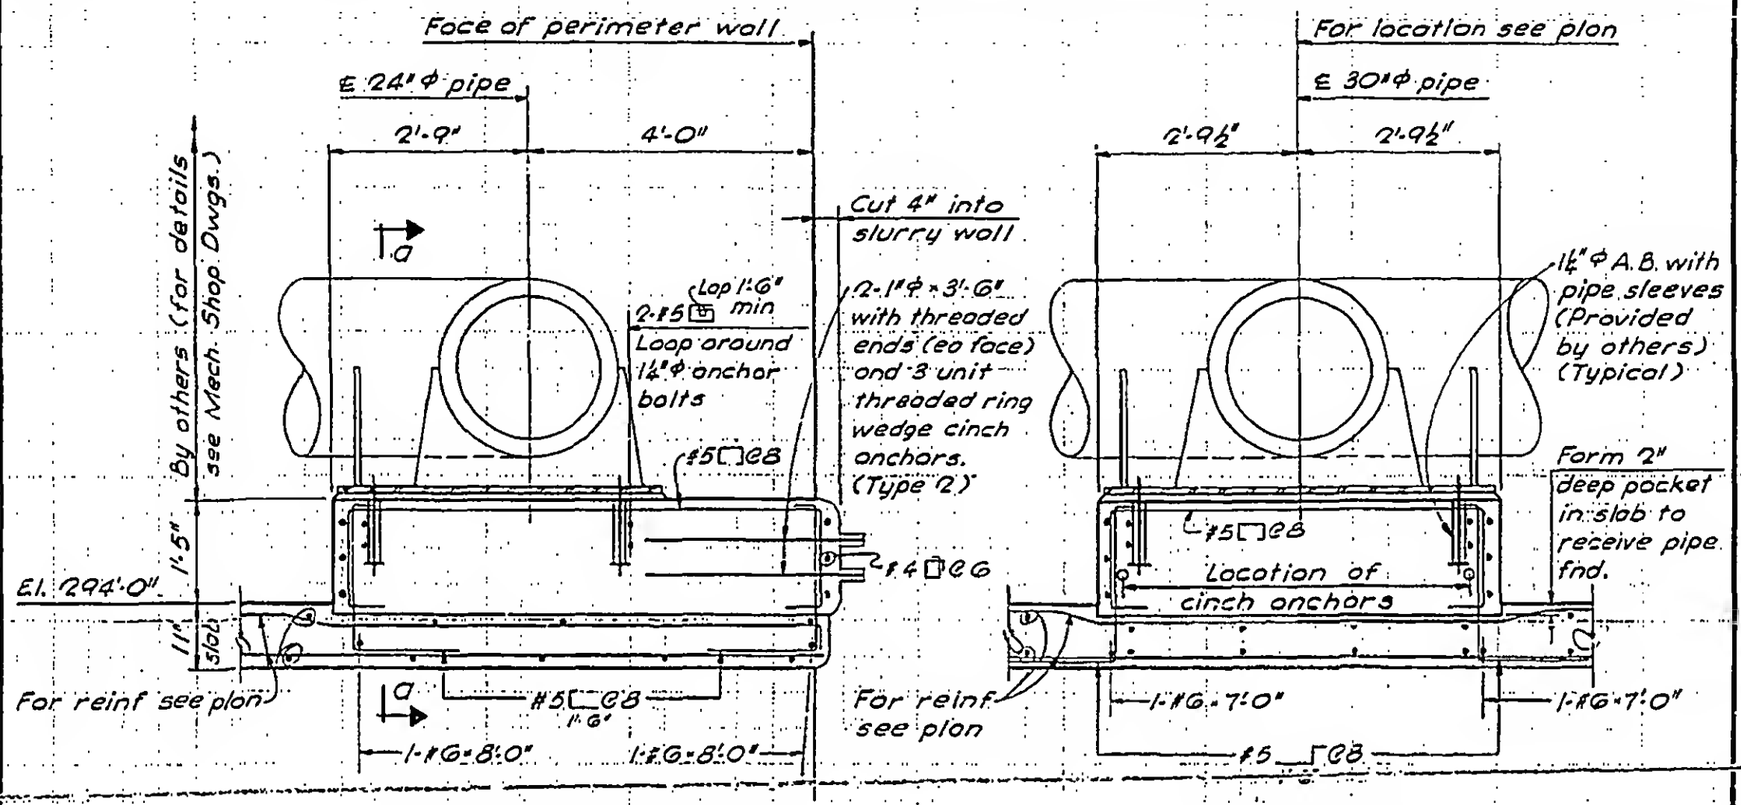

SECTION P-P

Section a-a

NOTES:

1. See Mech. Shop Dwg. 57-121 (F & S Mfg. Corp.) for detail of pipe supporting assembly and A. bolts.
2. All concrete to be f'c = 3000 psi.

LICENSED PROFESSIONAL ENGINEER — LESLIE E. ROBERTSON — No. 34360 — UNIVERSITY OF THE STATE OF NEW YORK

DESIGNED: T. O.

DRAWN: G. K.

REVIEWED: E. L.

(½" = 1'-0")

8-JKB-46.12