
SKILLING, HELLE, CHRISTIANSEN, ROBERTSON — Structural & Civil Engineers

PROJECT THE WORLD TRADE CENTER | TITLE SECTIONS AT EL 284'-0" | DATE 8-29-69

REVISIONS

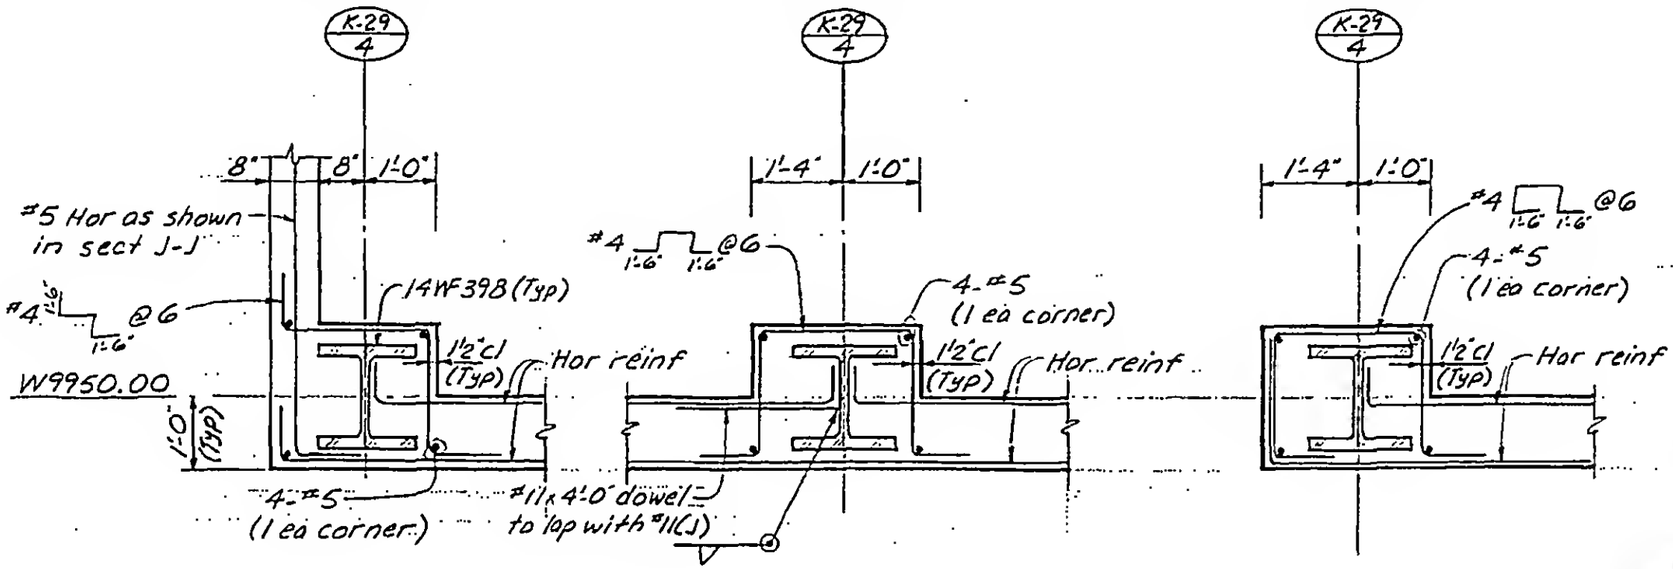

Section P-P
(½"=1'-0")

Section Q-Q
(½"=1'-0")

Section R-R
(½"=1'-0")

LESLIE E. ROBERTSON — REGISTERED PROFESSIONAL ENGINEER — No. 34360 — UNIVERSITY OF THE STATE OF NEW YORK

DESIGNED

DRAWN
A. FRANQUI

REVIEWED

S-JRO-11.11