
SKILLING, HELLE, CHRISTIANSEN, ROBERTSON — Structural & Civil Engineers

PROJECT THE WORLD TRADE CENTER | TITLE FUTURE ELEVATOR HII PIT | DATE 3-19-70

REVISIONS

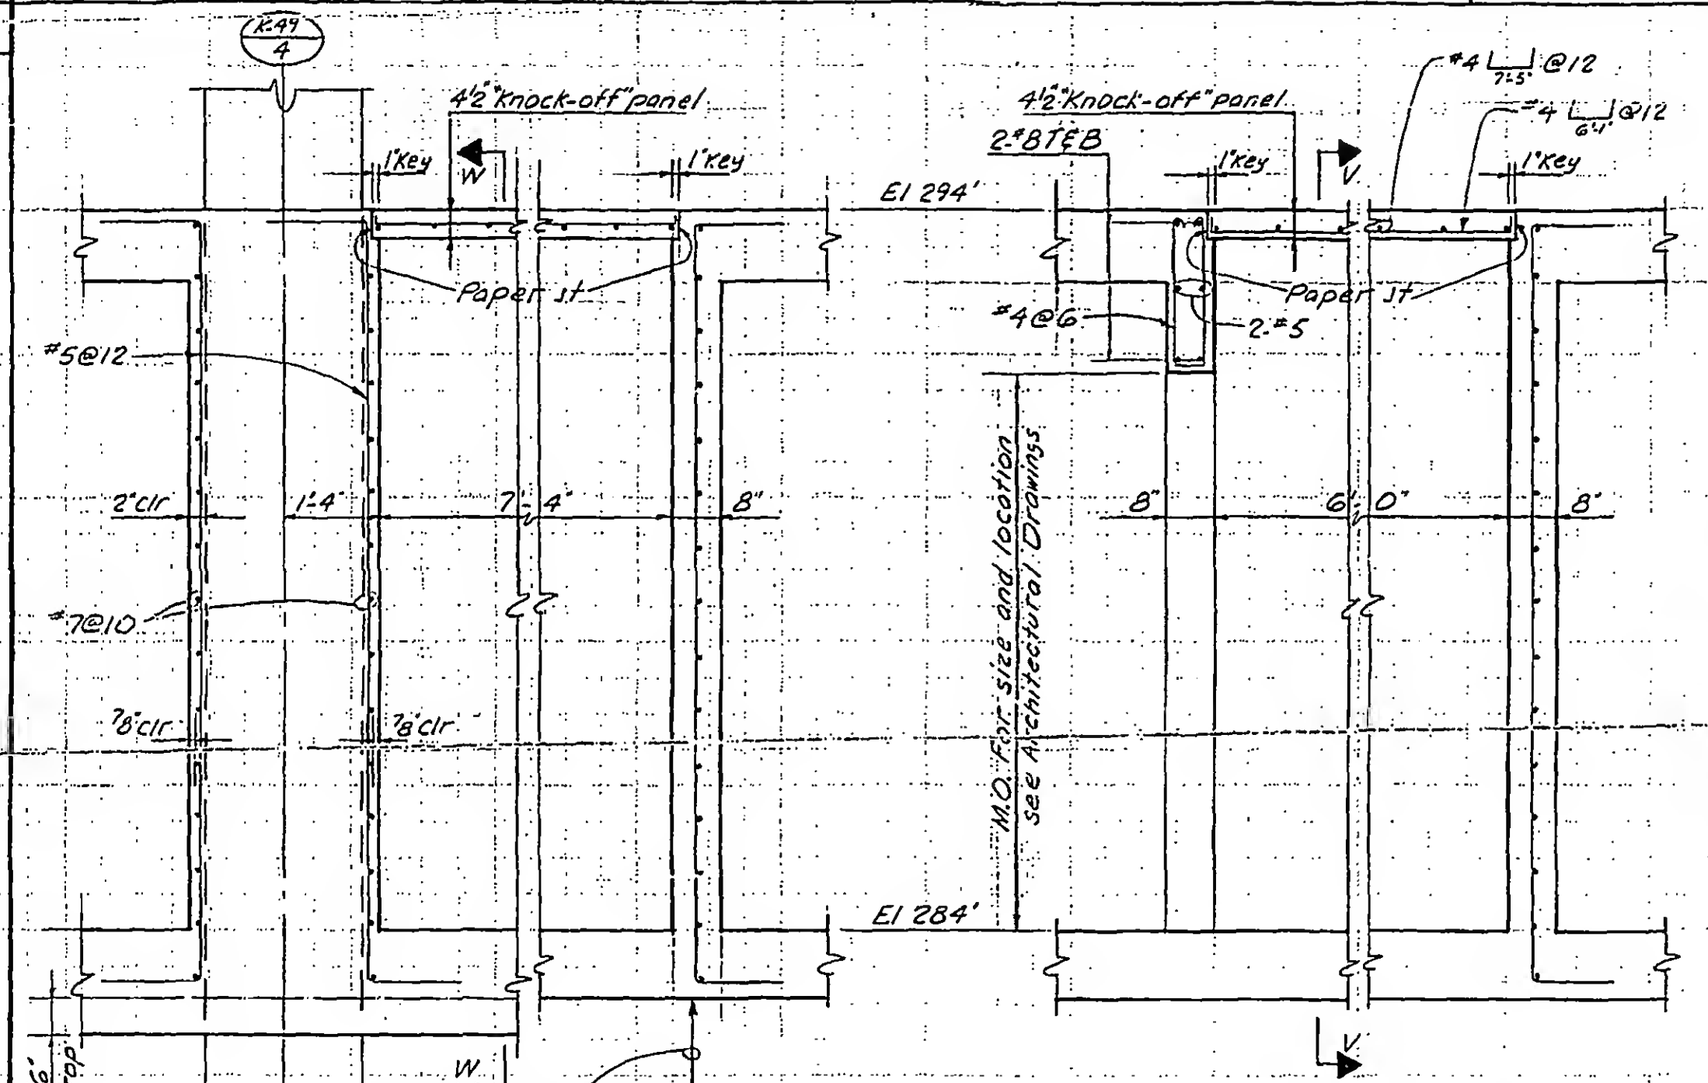

SECTION V-V

SECTION W-W

Notes:

1. Verify size and location of elevator bumper beams.
2. See 8.1KG-2 for wall reinforcement and details not shown.
3. See elevator shop drawings for inserts, etc.

LICENSED PROFESSIONAL ENGINEER — LESLIE E. ROBERTSON — No. 34360 — UNIVERSITY OF THE STATE OF NEW YORK

DESIGNED

DRAWN A.F.

REVIEWED

½" = 1'-0"

8-1K8-47.16