

SKILLING, HELLE, CHRISTIANSEN, ROBERTSON — Structural & Civil Engineers

PROJECT THE WORLD TRADE CENTER | TITLE SECTIONS AT EL. 290'-0" | DATE 1-16-70


REVISIONS

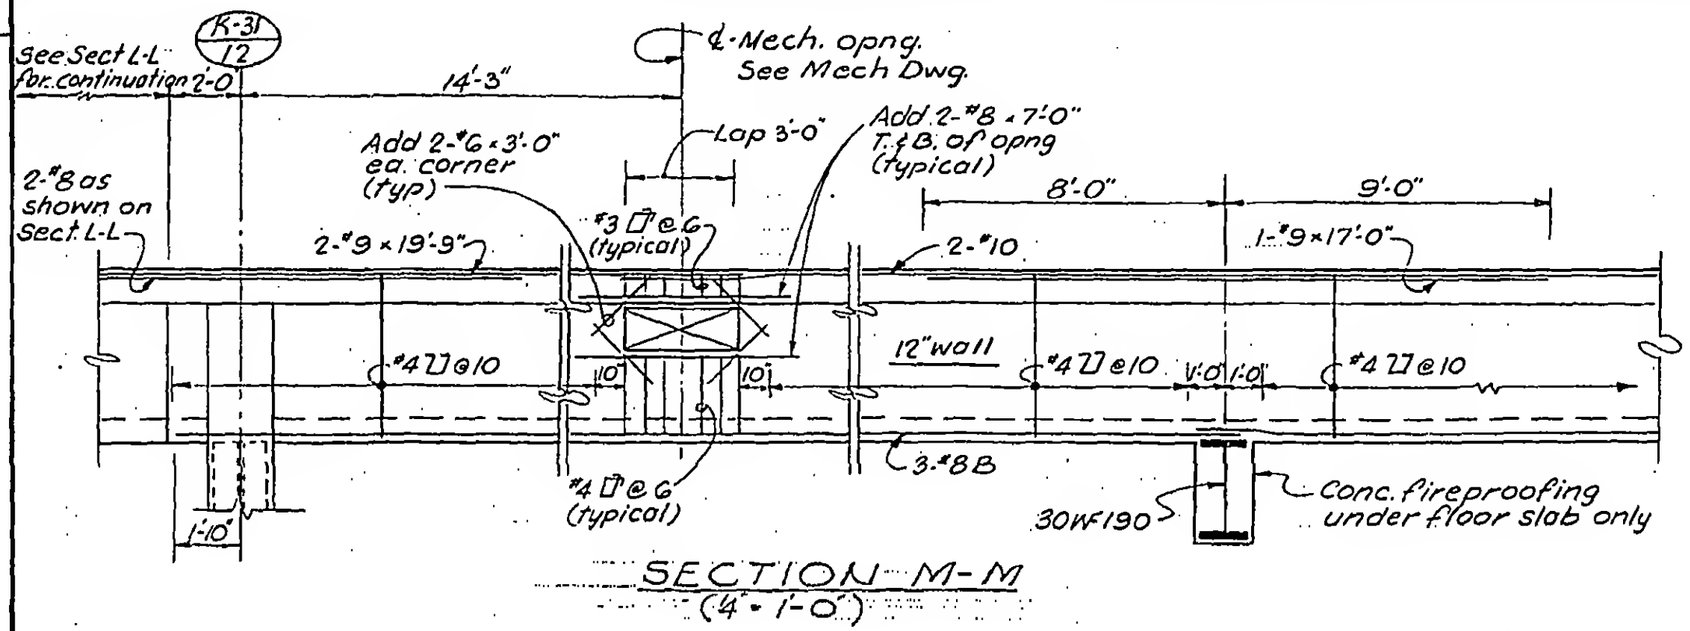

SECTION M-M
(4" = 1'-0")

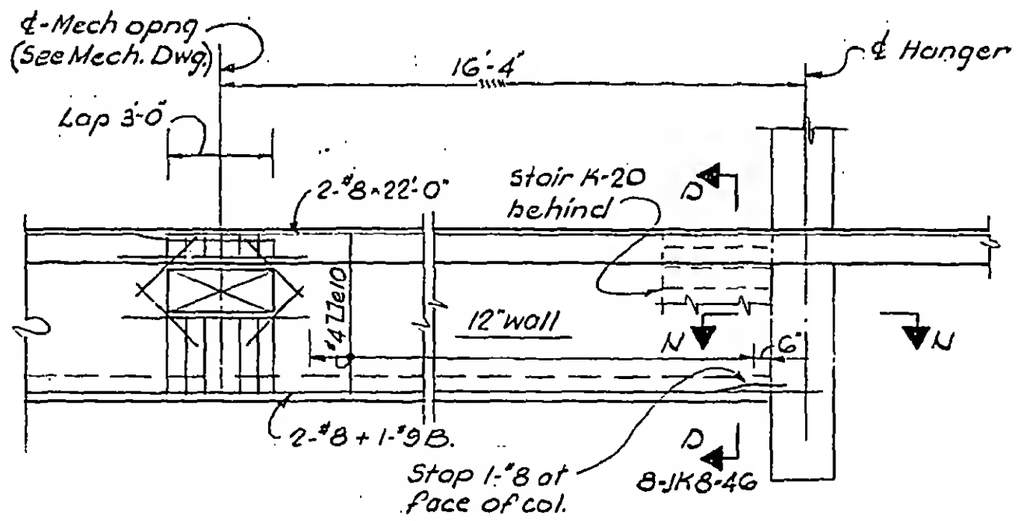

SECTION M-M (CONT)
1/4" = 1'-0"

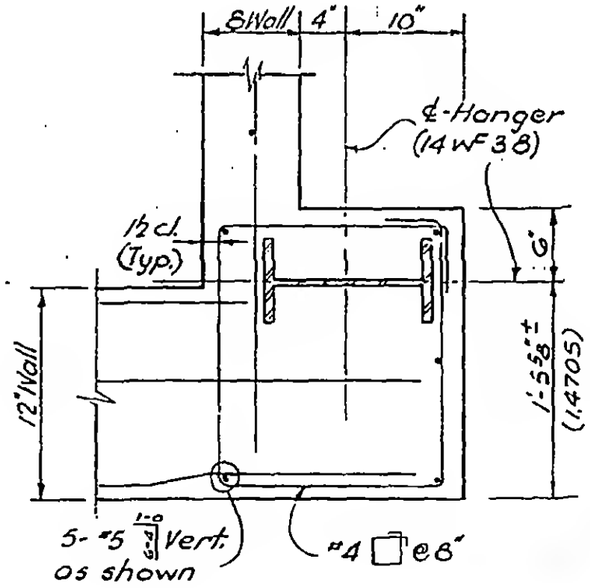

SECTION N-N
1/4" = 1'-0"

LICENSED PROFESSIONAL ENGINEER — LESLIE E. ROBERTSON — No 34360 — UNIVERSITY OF THE STATE OF NEW YORK

DESIGNED

DRAWN O.C.Huggins

REVIEWED E.L.

8-JK8-50.8