
SKILLING, HELLE, CHRISTIANSEN, ROBERTSON — Structural & Civil Engineers

PROJECT THE WORLD TRADE CENTER | TITLE SECTIONS El. 290'-0" | DATE 1-16-70

REVISIONS

3-30-70

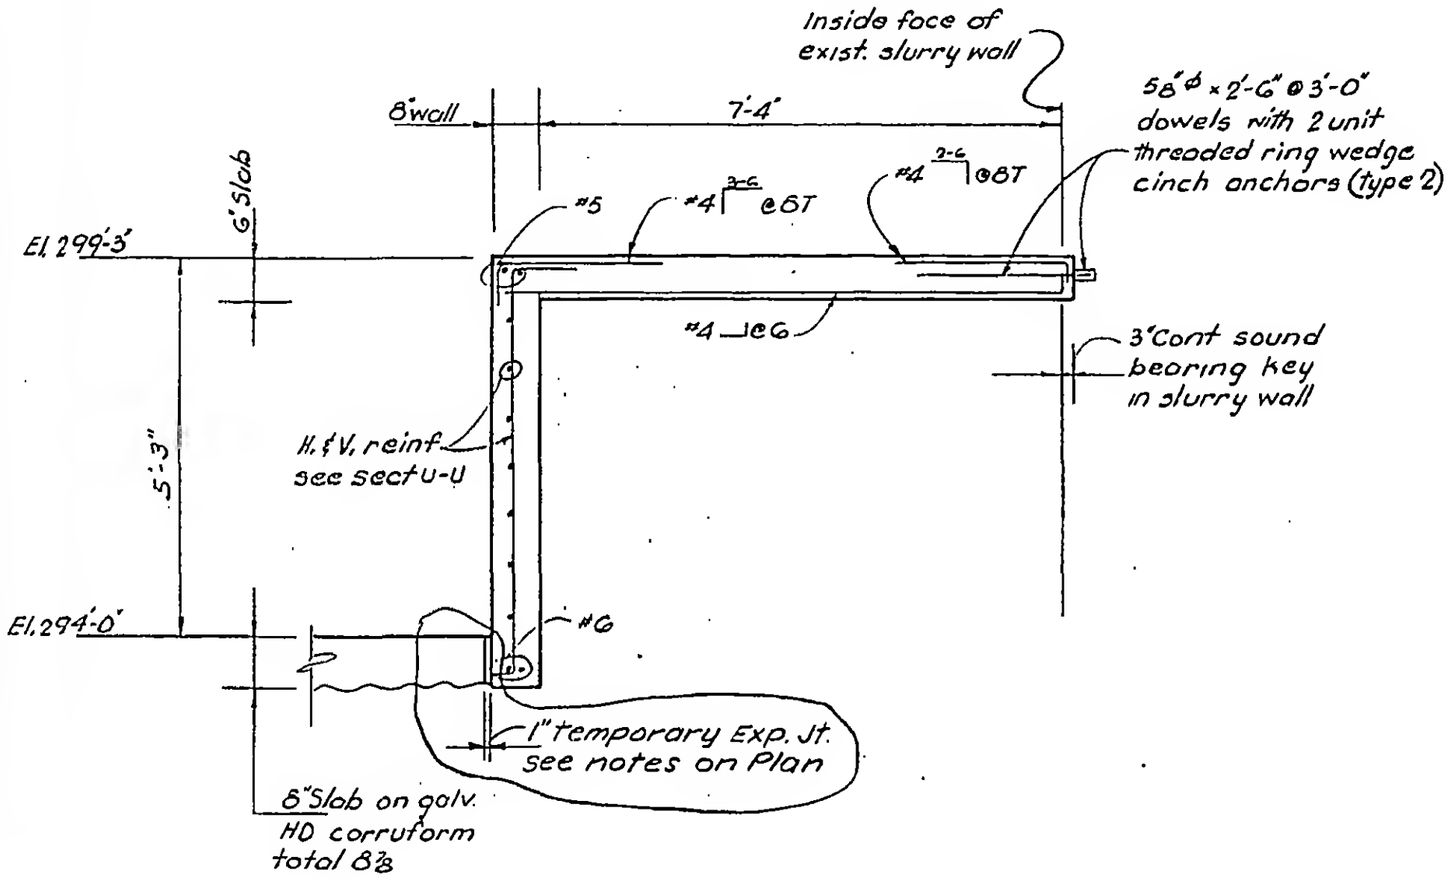

SECTION V-V
(½" = 1'-0")

DESIGNED

DRAWN D.C. Huggins

REVIEWED E.L.

8-JK 8-50.13