
SKILLING, HELLE, CHRISTIANSEN, ROBERTSON — Structural & Civil Engineers

PROJECT: THE WORLD TRADE CENTER | TITLE: FL107-PH STUD DETAILS AT EXT. WALL FL108 | DATE: 4-1-70

SIONS

9-15-70

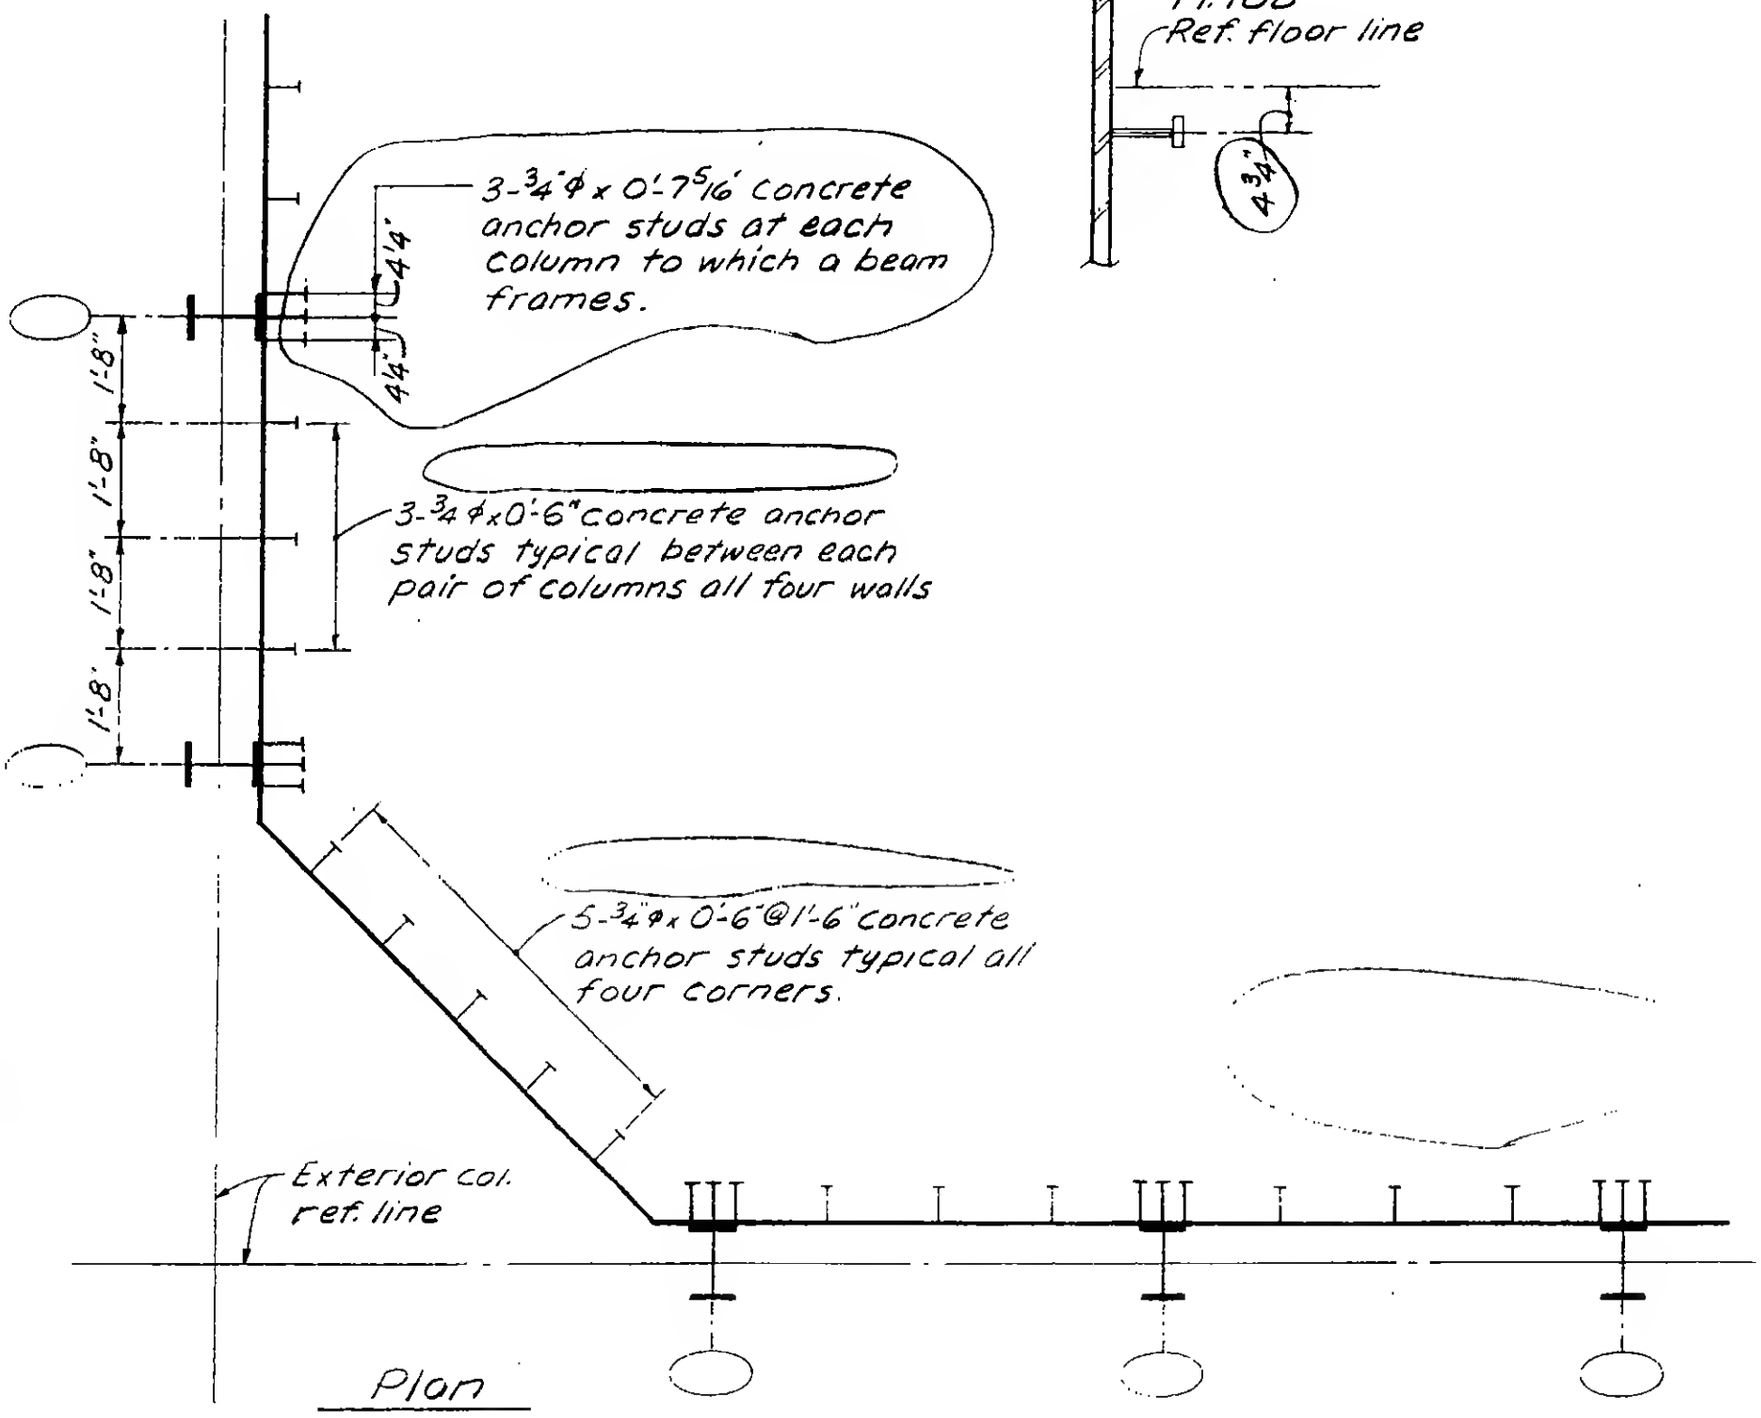

TYPICAL ARRANGEMENT OF ANCHOR DETAILS AT EXTERIOR WALL OF BUILDING

PROFESSIONAL ENGINEER — LIE E. ROBERTSON — No. 34360 — OF THE STATE OF NEW YORK

DESIGNED

DRAWN
CHO:S

9-AB3-3