
SKILLING, HELLE, CHRISTIANSEN, ROBERTSON — Structural & Civil Engineers


PROJECT THE WORLD TRADE CENTER | TITLE FL. 107-PH. MEMBER TYPES - BUILT UP | DATE 4-1-70

REVISIONS


5-27-70

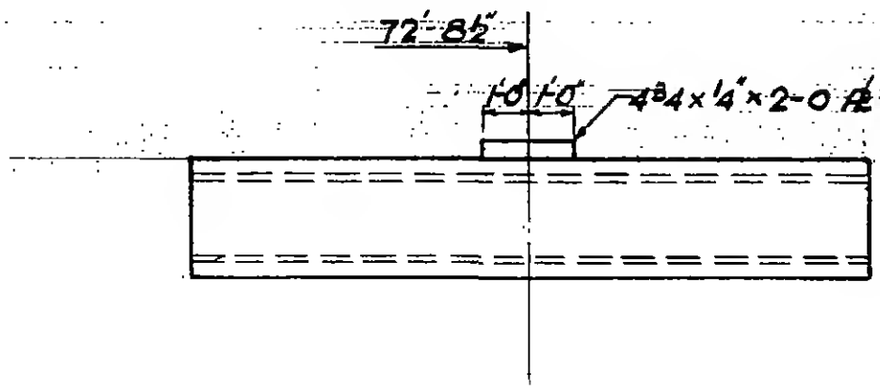


Type 4-1E

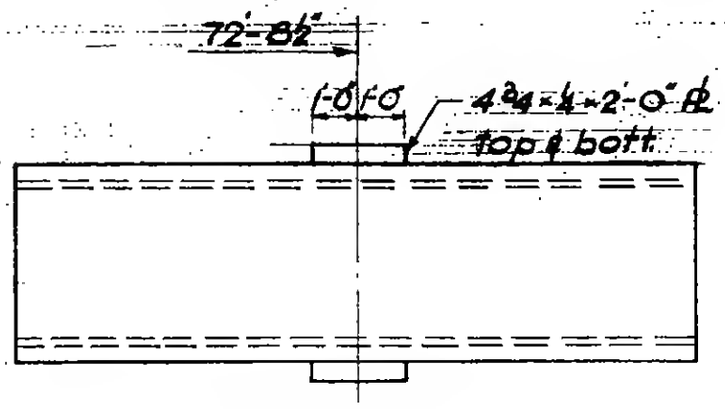

Type 4-1F

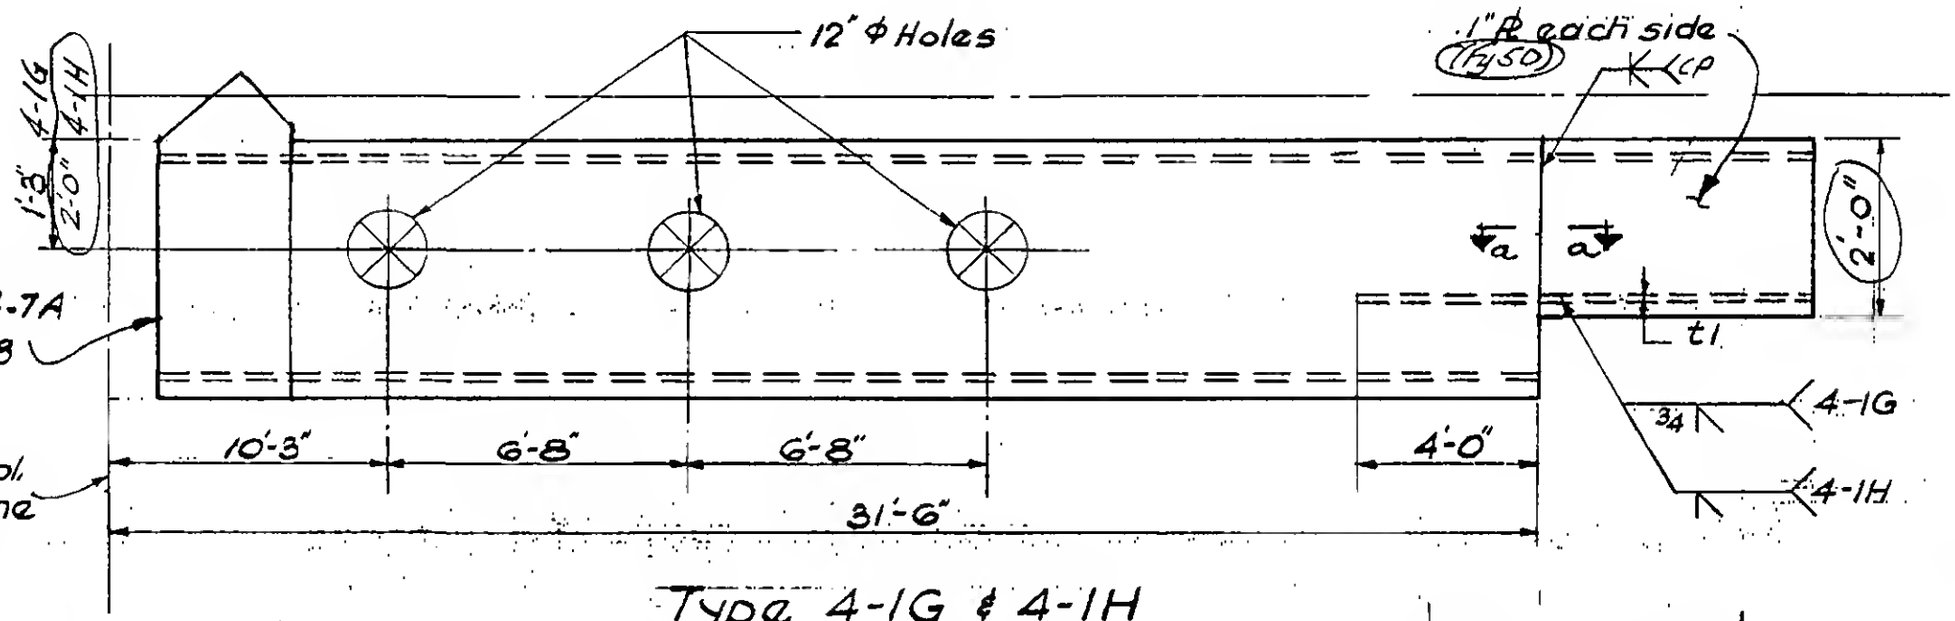

Type 4-1G & 4-1H

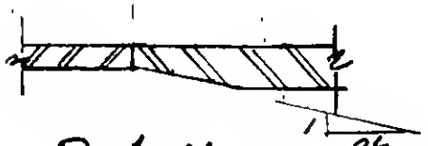

Detail a-a

LICENSED PROFESSIONAL ENGINEER
LESLIE E. ROBERTSON
No. 34860
UNIVERSITY OF THE STATE OF NEW YORK

DESIGNED A. Patel

DRAWN D. Huggins

REVIEWED E. Dracos

9-AB4-1.2