
SKILLING, HELLE, CHRISTIANSEN, ROBERTSON — Structural & Civil Engineers


PROJECT THE WORLD TRADE CENTER | TITLE FL. 107-P.H. MEMBER TYPES | DATE 4-1-70

REVISIONS

6/15/70
7/15/70

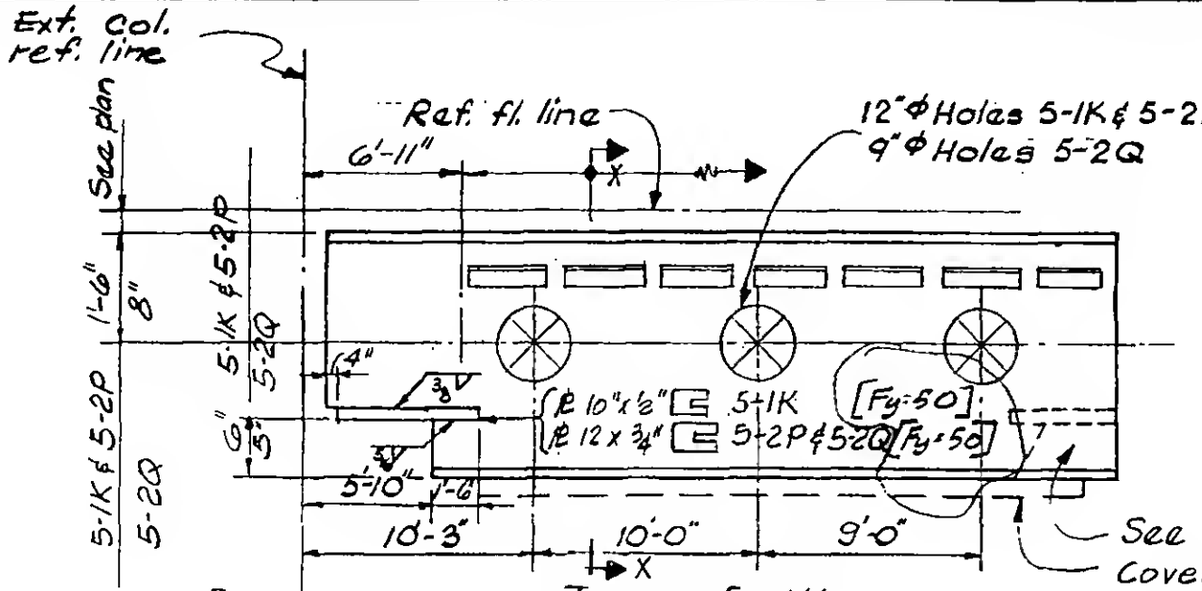


Type 5-1K
Type 5-2P & 5-2Q as noted

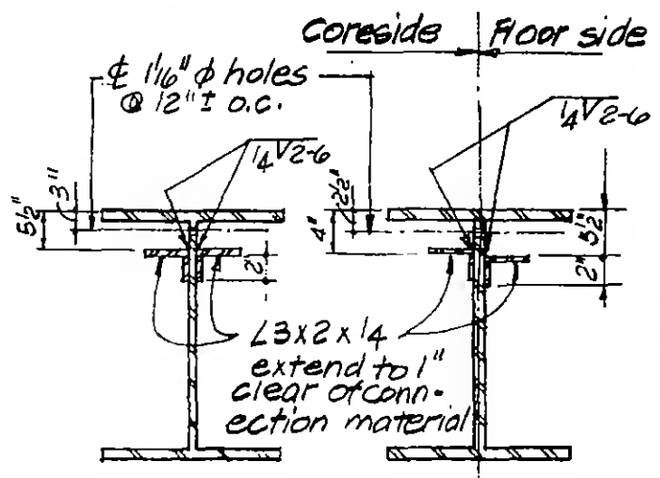


Section X-X


Type 5-1R

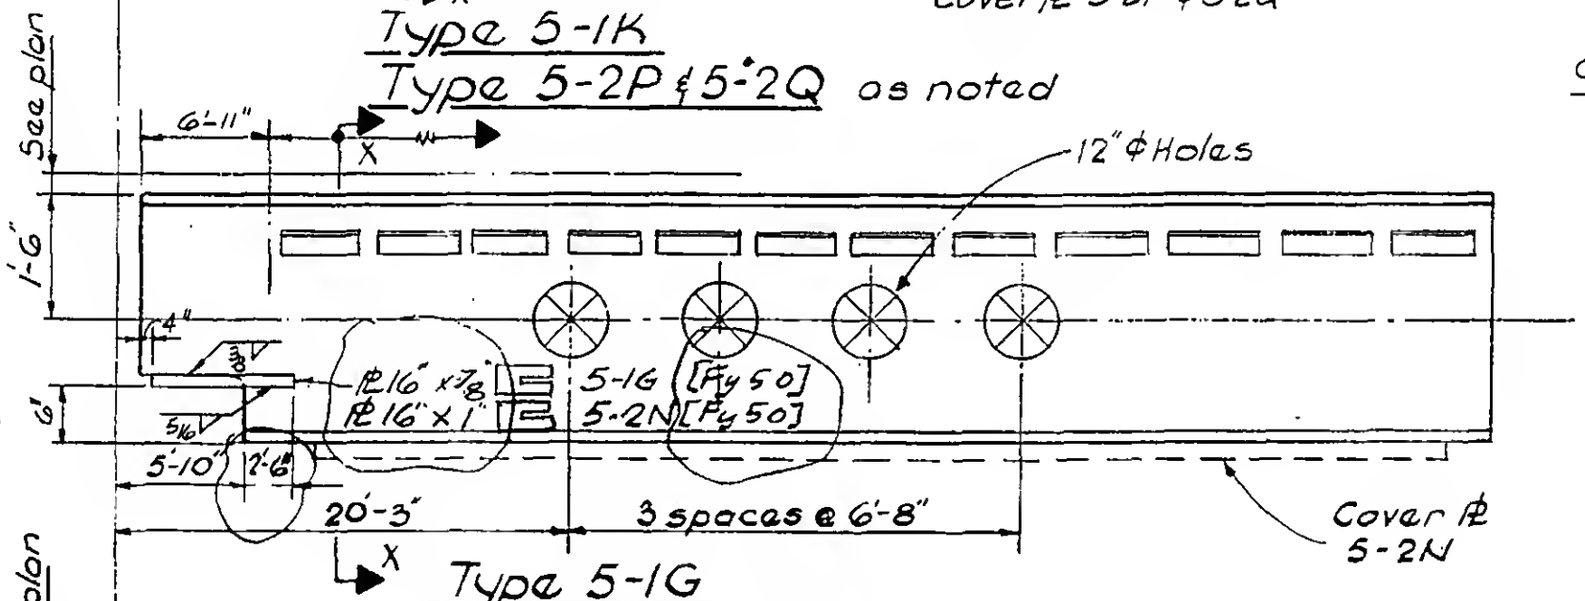

Type 5-1G
Type 5-2N as noted

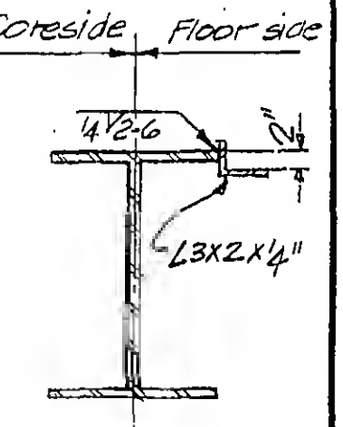

Type 5-1Q

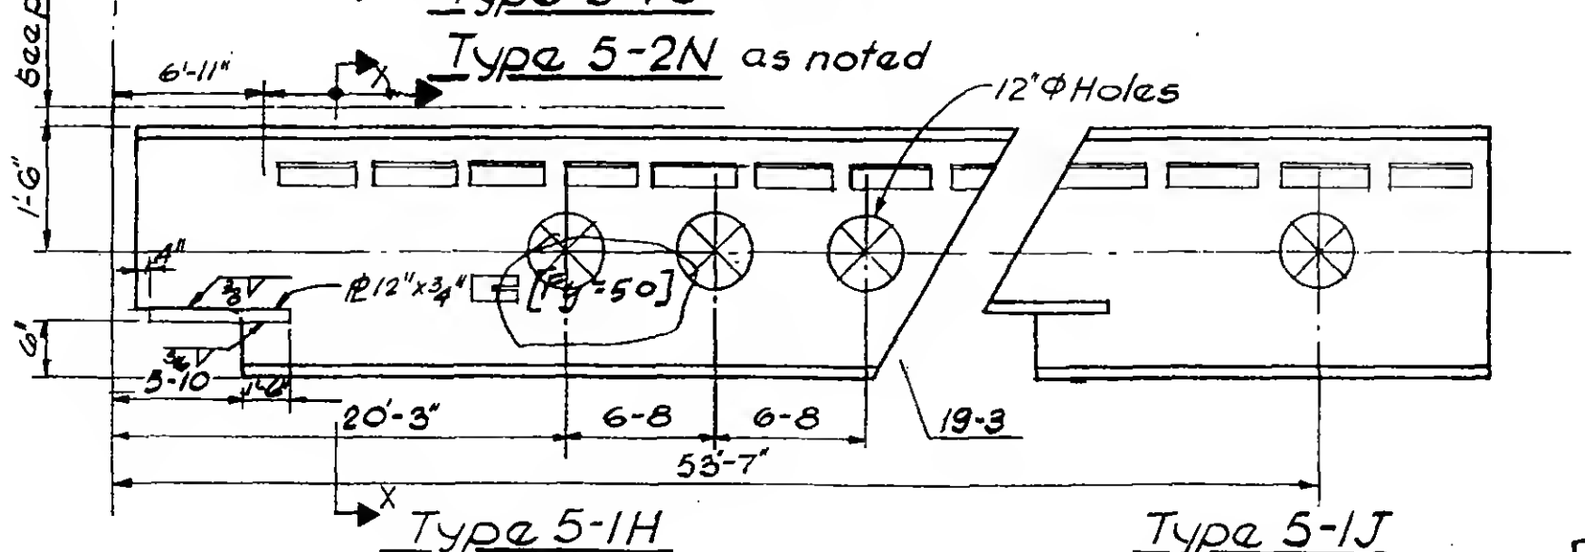

Type 5-1H

Type 5-1J

LICENSED PROFESSIONAL ENGINEER
LESLIE E. ROBERTSON
No. 34360
UNIVERSITY OF THE STATE OF NEW YORK

DESIGNED

DRAWN D. Huggins

REVIEWED

9-AB5-1.2