
SKILLING, HELLE, CHRISTIANSEN, ROBERTSON — Structural & Civil Engineers


PROJECT THE WORLD TRADE CENTER | TITLE FL. 107 - PH, MEMBER TYPES- FLOOR 107 | DATE 6-17-70

REVISIONS


7/8/70

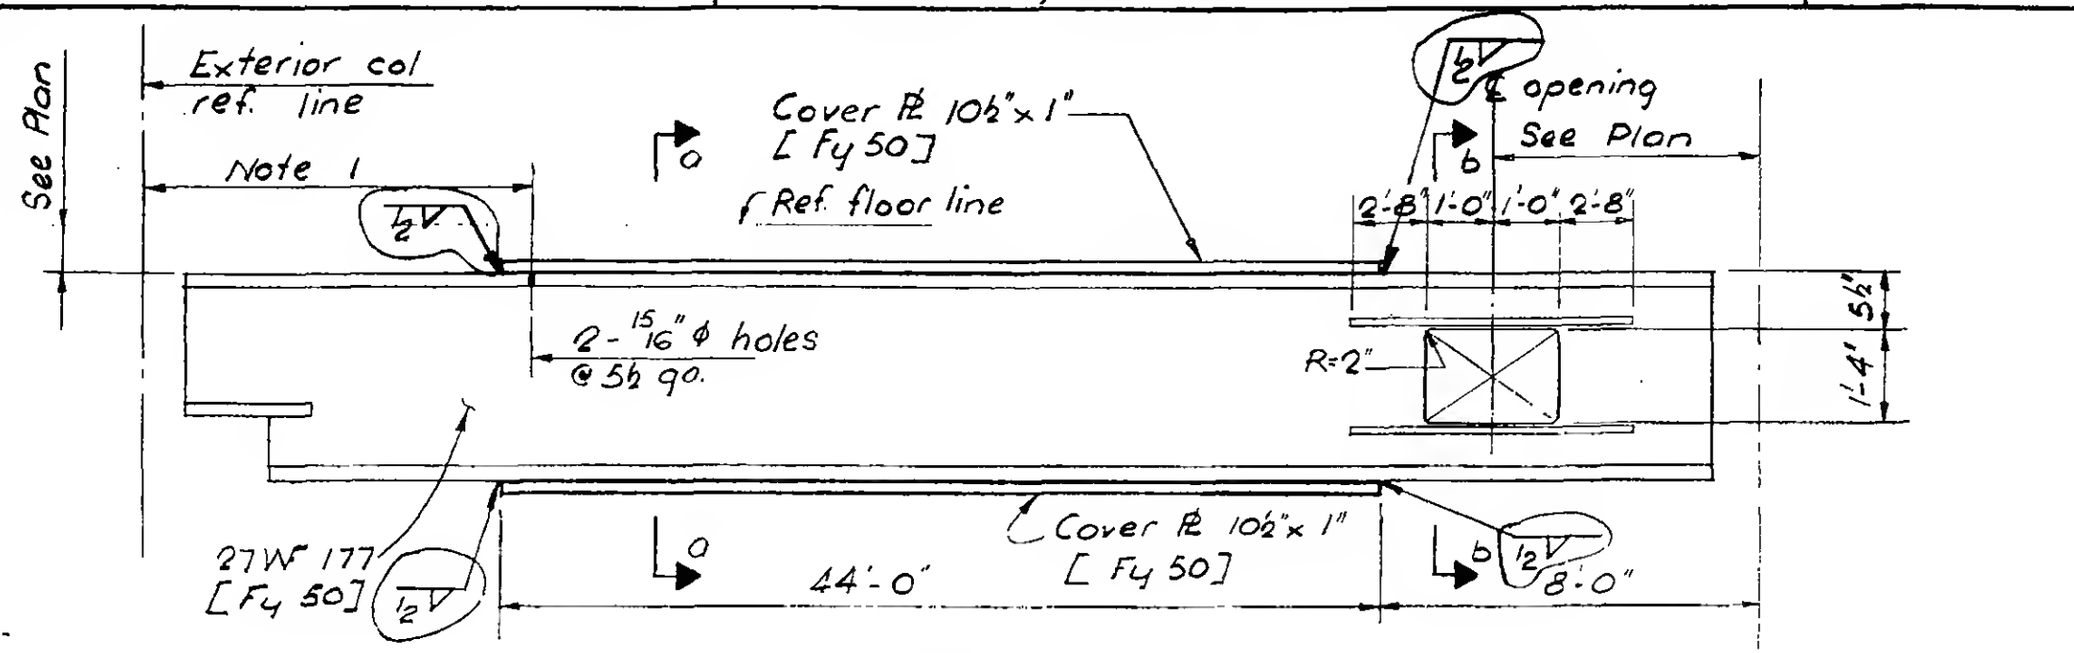



## TYPE 5-3A

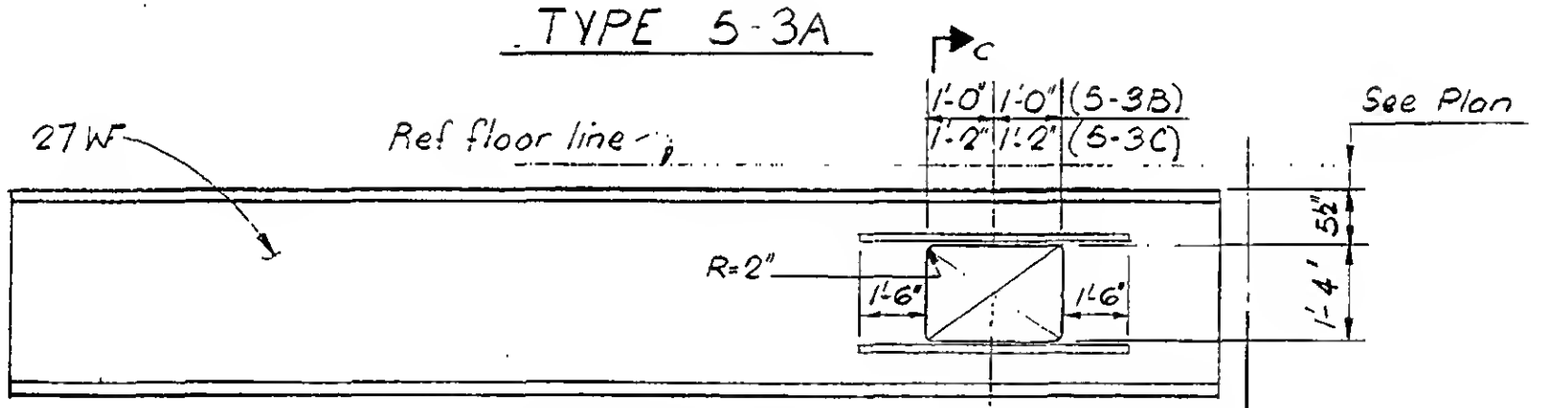



## TYPE 5-3B
## TYPE 5-3C

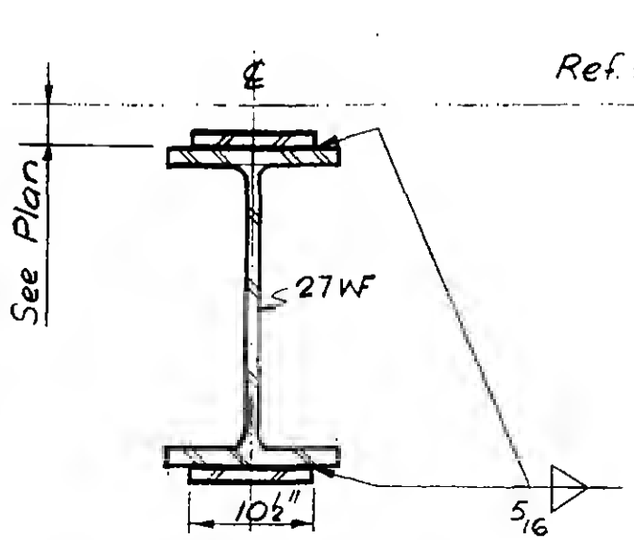


Section a-a

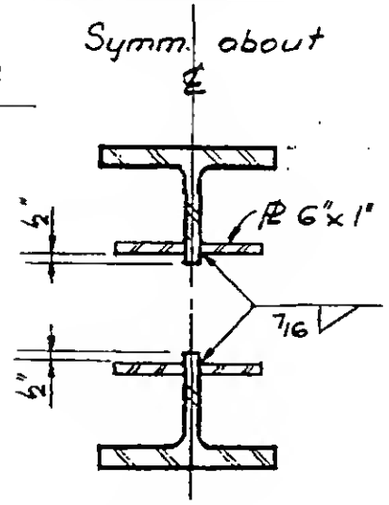


Section b-b

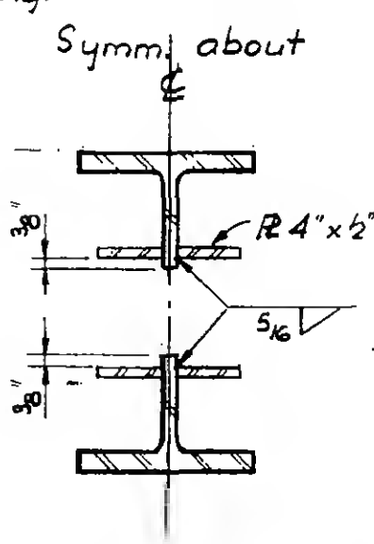


Section c-c

Note:
1. Location to accommodate erector's temporary bracing.




DESIGNED M. Ramani

DRAWN T. Terrelonge

REVIEWED

9-AB5-3