
SKILLING, HELLE, CHRISTIANSEN, ROBERTSON — Structural & Civil Engineers


PROJECT THE WORLD TRADE CENTER | TITLE FL. 107-PH MEMBER TYPES | DATE 12-14-70

REVISIONS

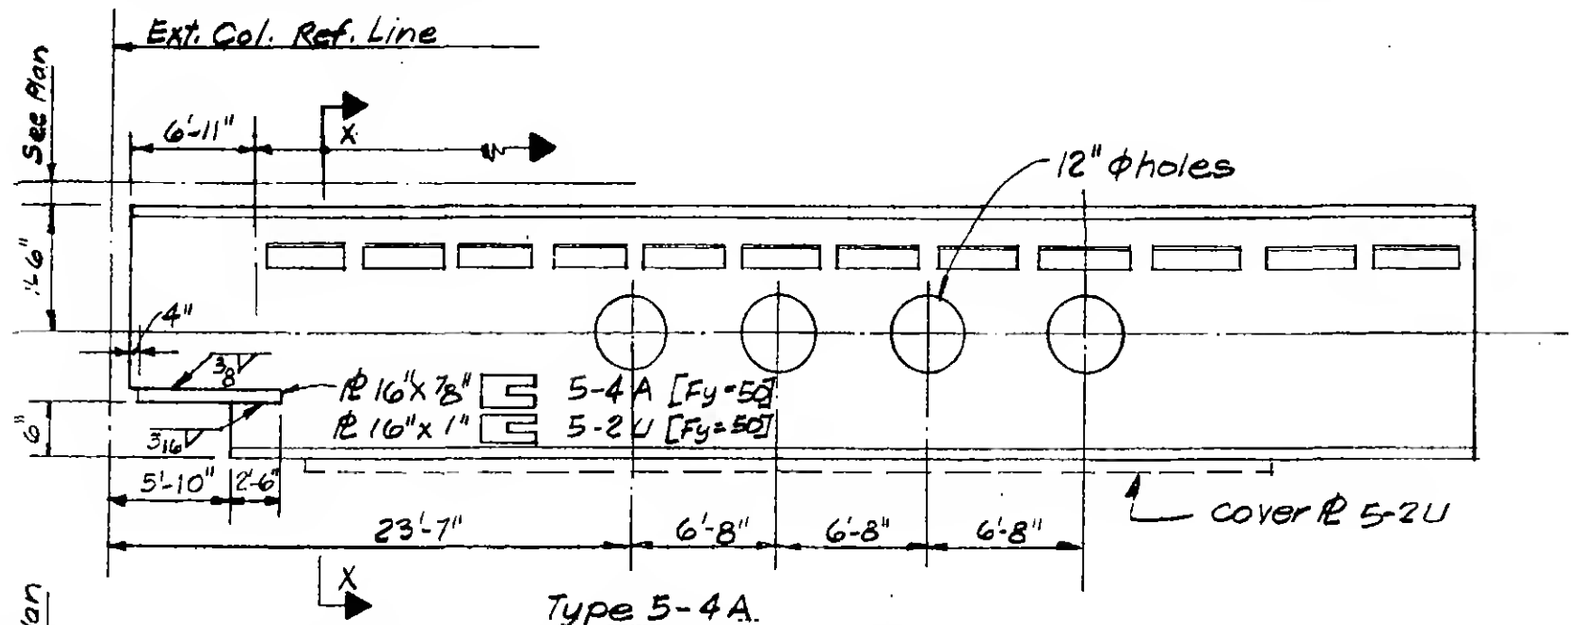


Type 5-4A


Type 5-2U as noted

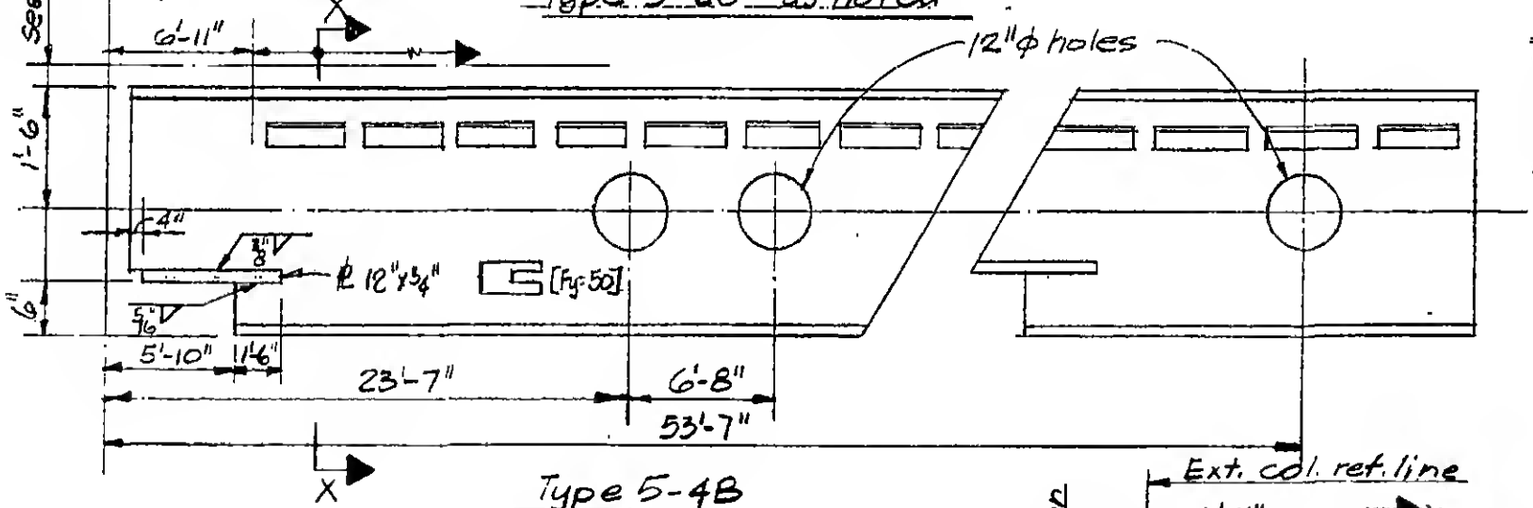

Type 5-4B

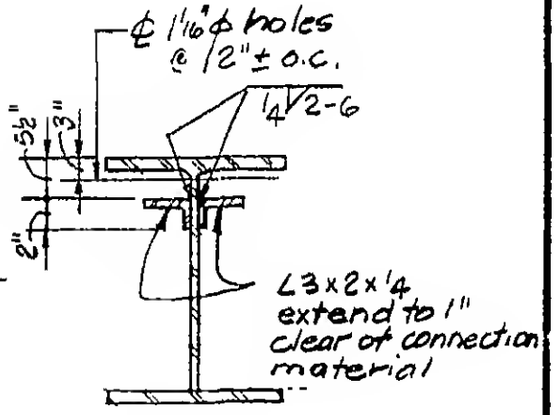

Section x-x

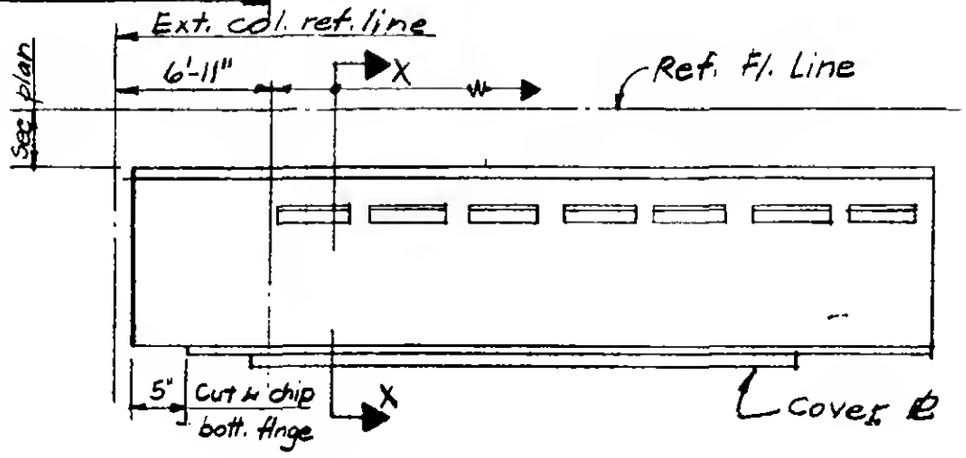

Type 5-2T

DESIGNED

DRAWN

REVIEWED

LICENSED PROFESSIONAL ENGINEER
LESLIE E. ROBERTSON
No. 34360
UNIVERSITY OF THE STATE OF NEW YORK

9-B5-4.1