SKILLING, HELLE, CHRISTIANSEN, ROBERTSON — Structural & Civil Engineers

PROJECT THE WORLD TRADE CENTER | TITLE FLOOR 107- PH HORIZONTAL BRACING | DATE 4-1-70

VISIONS

5/27/70

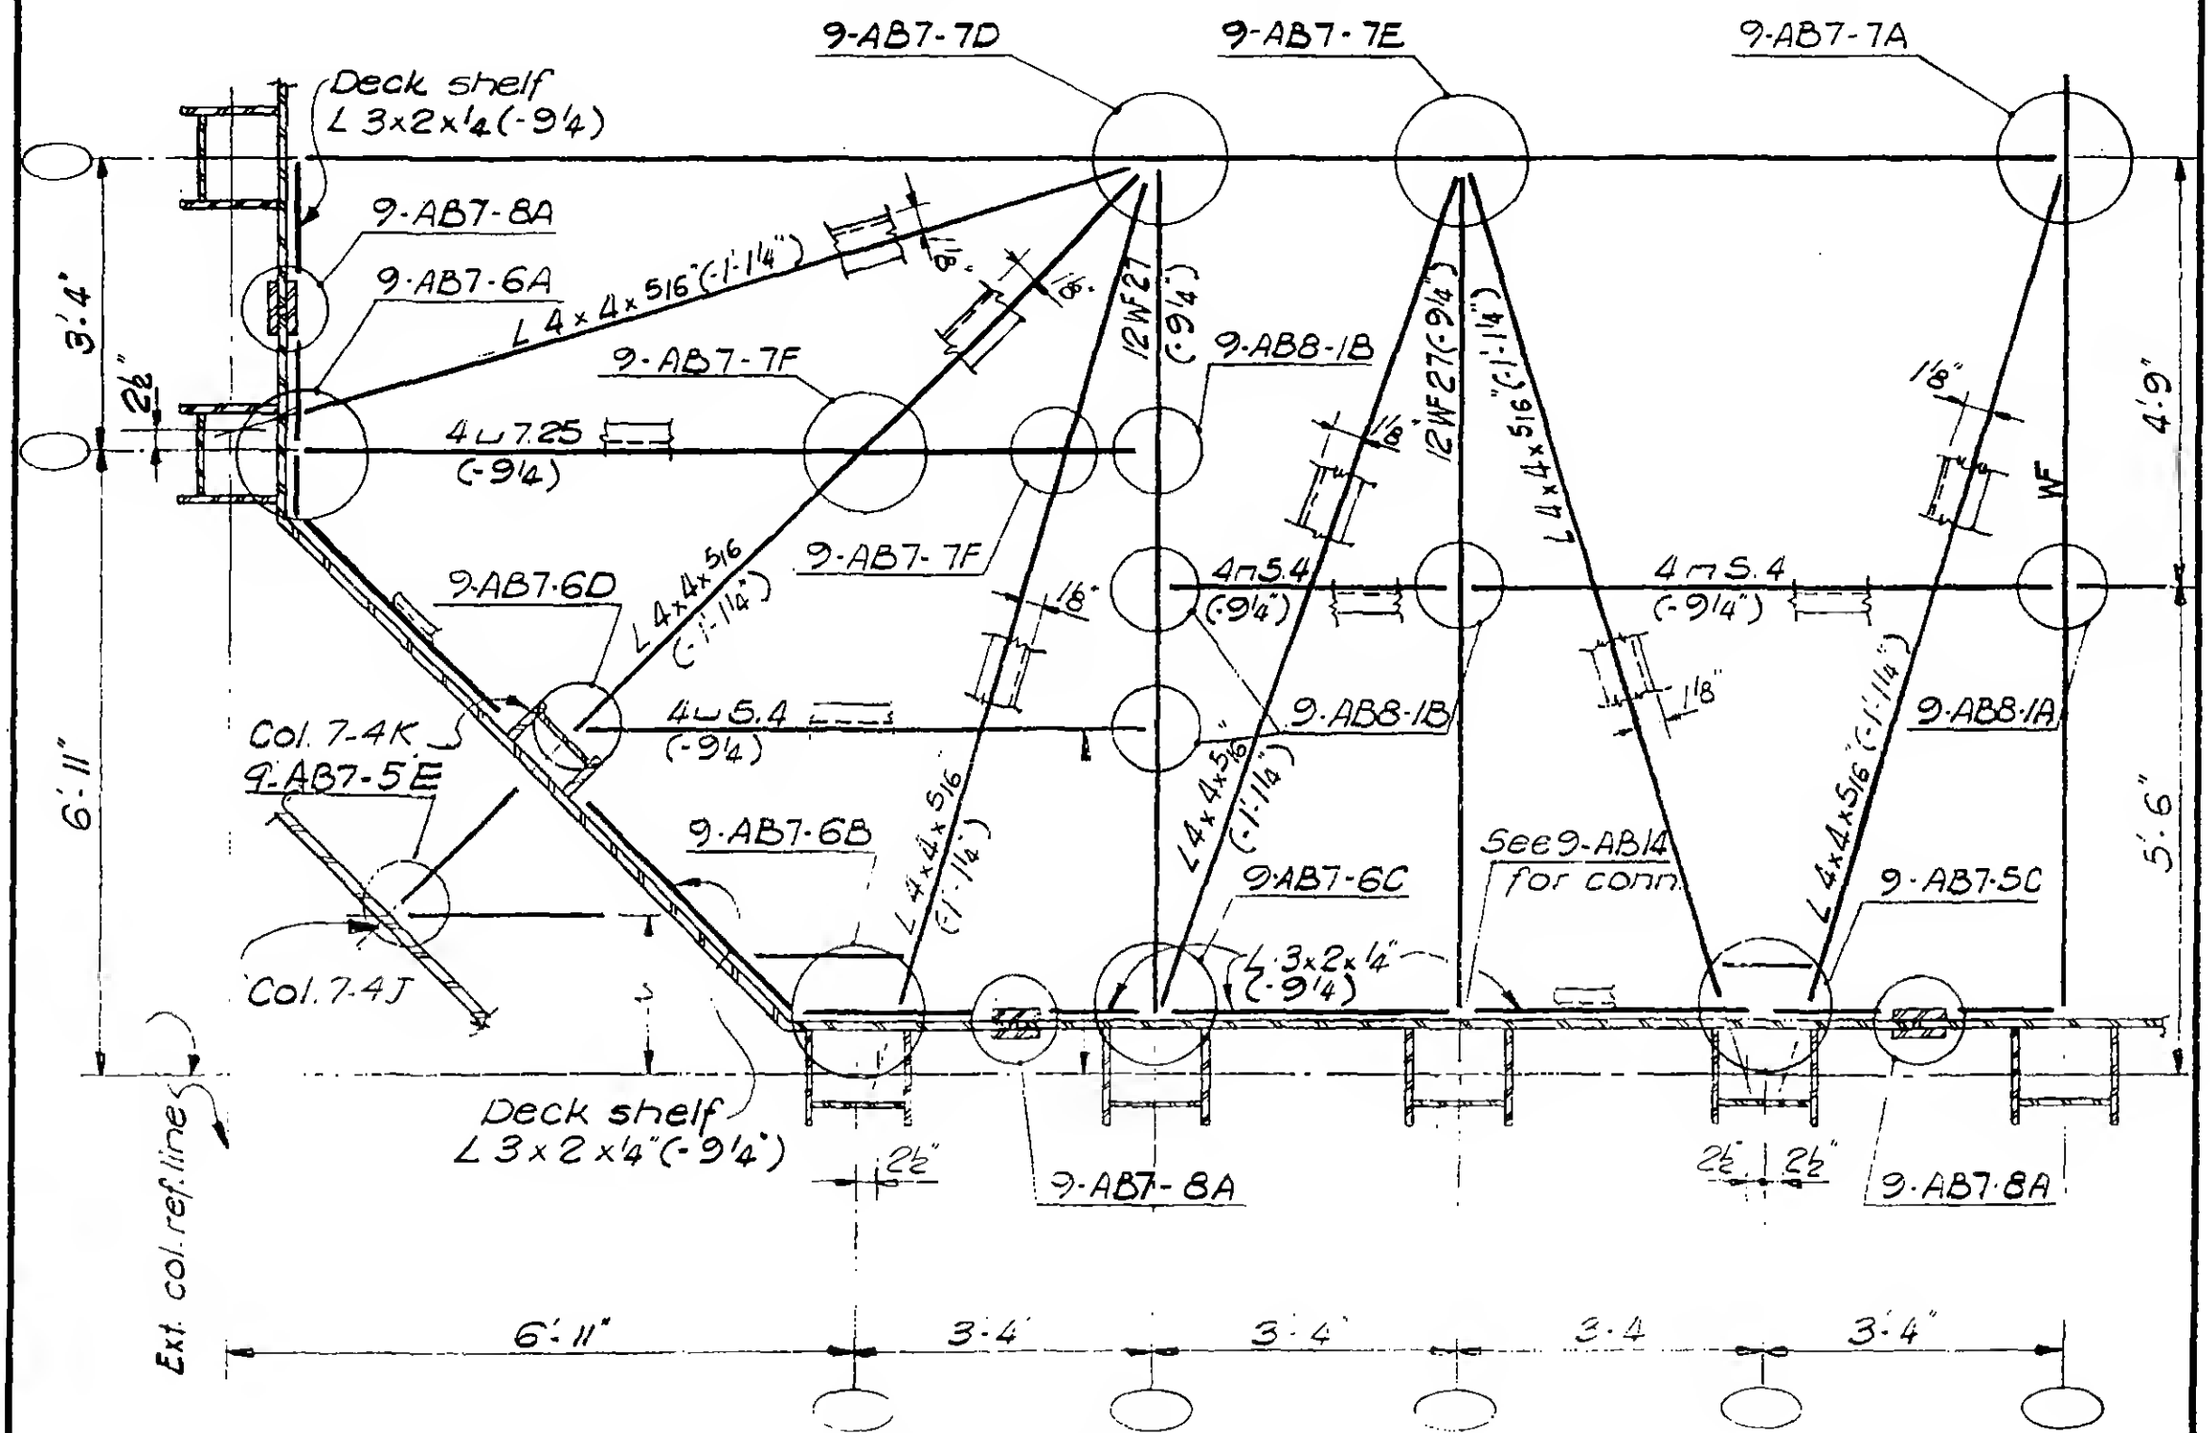

Plan 7-4J

Plan 7-4K opp. hand

LICENSED PROFESSIONAL ENGINEER
LESLIE E ROBERTSON
No 34360
UNIVERSITY OF THE STATE OF NEW YORK

SIGNED

DRAWN
M. Nichols

REVIEWED

9-AB7-4