

SKILLING, HELLE, CHRISTIANSEN, ROBERTSON — Structural & Civil Engineers

PROJECT THE WORLD TRADE CENTER | TITLE FL. 107-AH BRIDGING DETAILS | DATE 8-11-70


VISIONS

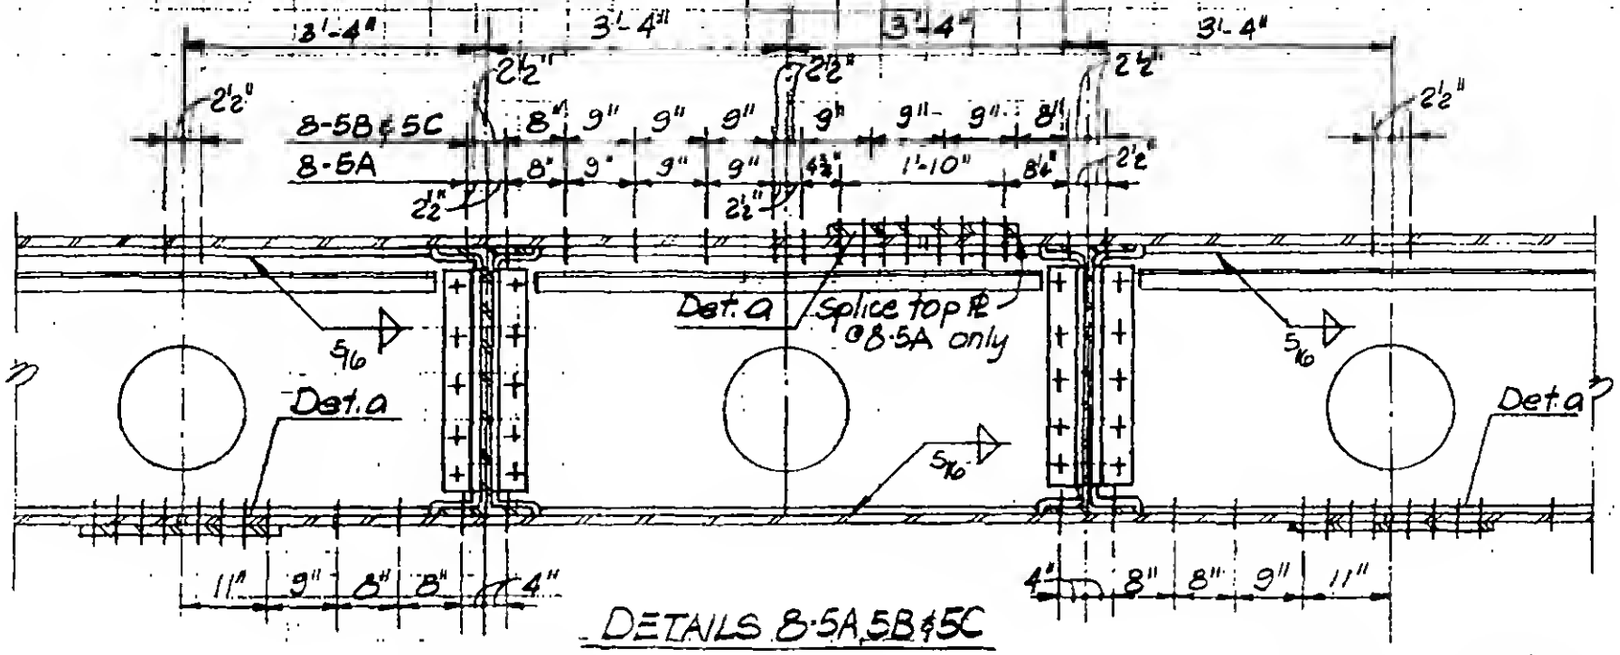


DETAILS 8-5A, 5B & 5C

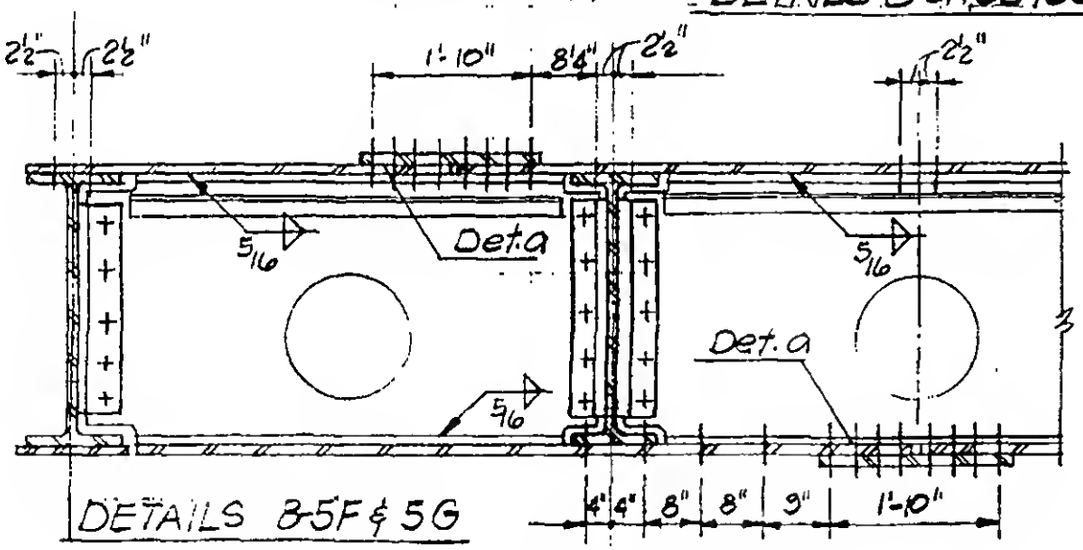

DETAILS 8-5F & 5G

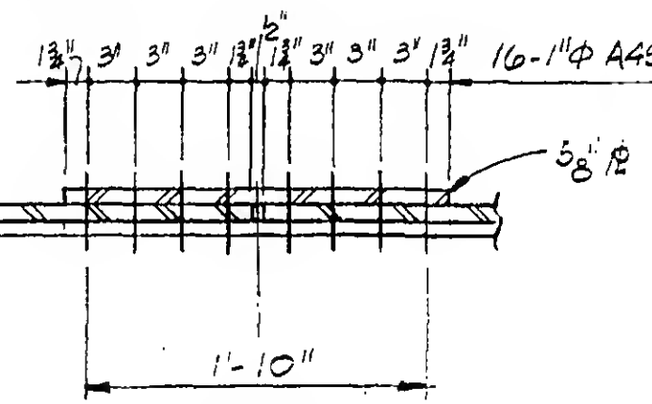

Detail a

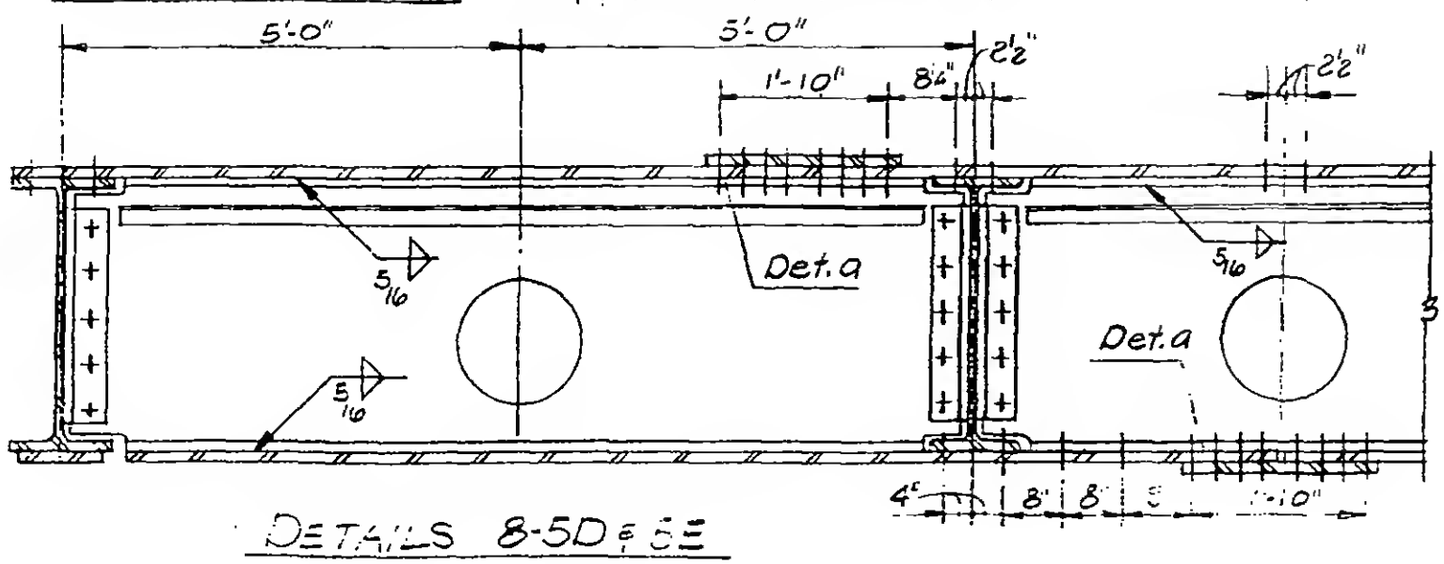

DETAILS 8-5D & 5E

Note:
All bolts ¾" Φ A325 except at top and bottom splice PL's and as otherwise noted.

LICENSED PROFESSIONAL ENGINEER
LESLIE E. ROBERTSON
NO. 34360
UNIVERSITY OF THE STATE OF NEW YORK

DESIGNED

DRAWN
O. Ozelin

REVIEWED

9-ABB-5.1 A/T