SKILLING, HELLE, CHRISTIANSEN, ROBERTSON — Structural & Civil Engineers

PROJECT: THE WORLD TRADE CENTER | TITLE: FL. 107-PH BRIDGING DETAILS | DATE: 8-11-70

REVISIONS

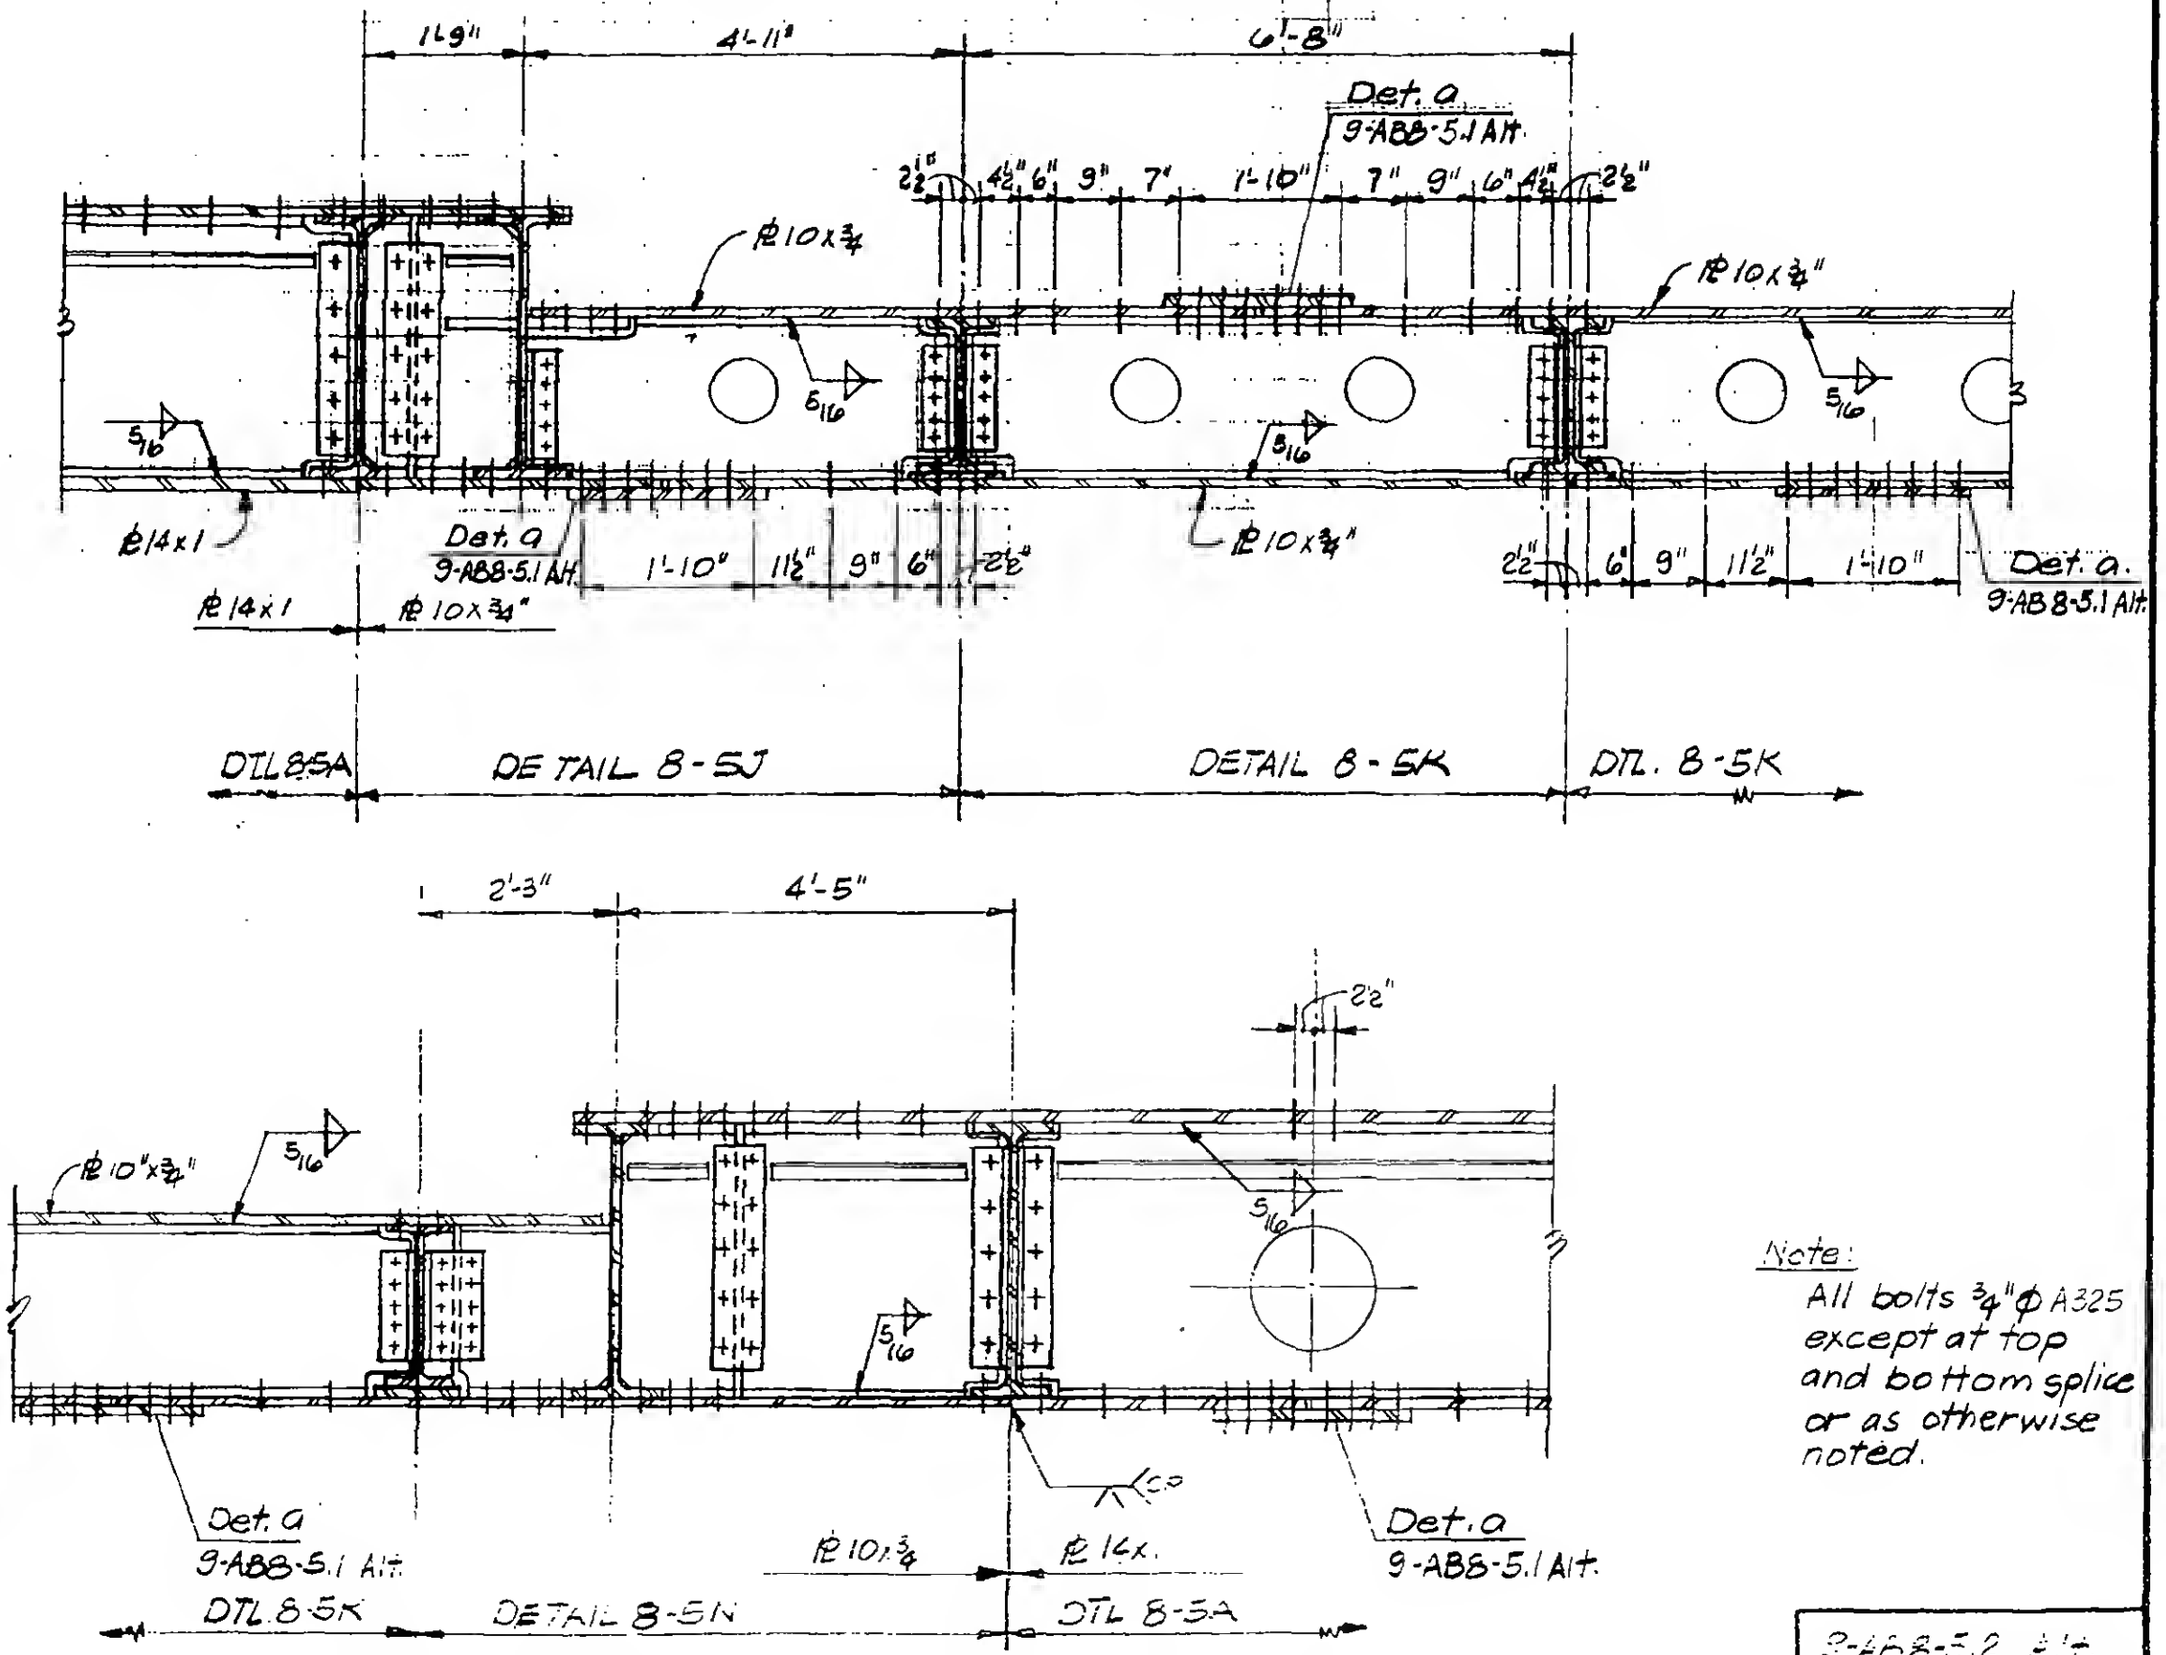

Note:
All bolts ¾"φ A325 except at top and bottom splice or as otherwise noted.

9-AB8-5.2 Alt.

LICENSED PROFESSIONAL ENGINEER
LESLIE E. ROBERTSON
No 34360
UNIVERSITY OF THE STATE OF NEW YORK

SIGNED

DRAWN

REVIEWED