
SKILLING, HELLE, CHRISTIANSEN, ROBERTSON — Structural & Civil Engineers


PROJECT: THE WORLD TRADE CENTER | TITLE: FL.107-PA BRIDGING DETAILS | DATE: 12-14-70

VISIONS

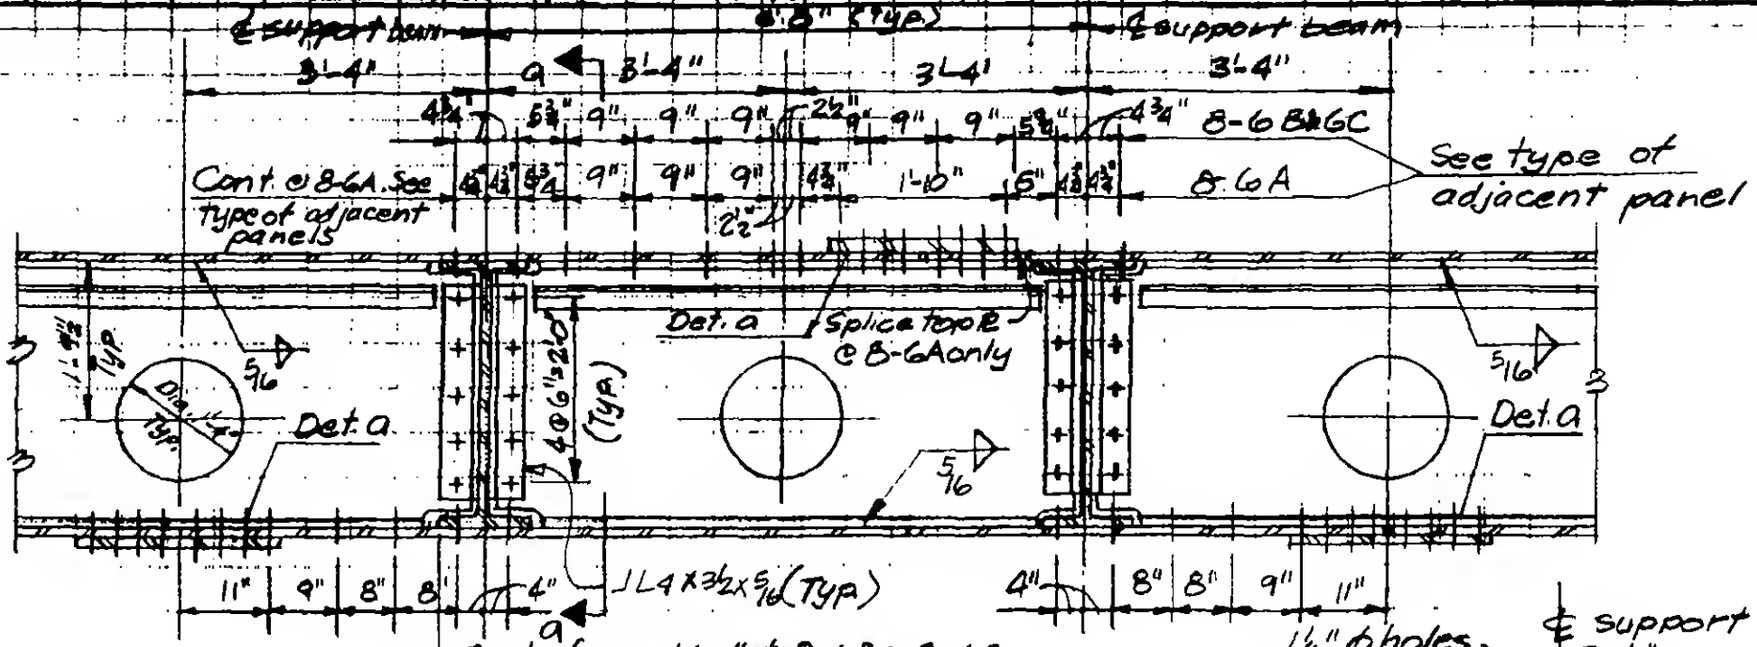


End of top & bott. ℄ 8-6B & 8-6C
8-6B shown. 8-6C opp. hand.


Details 8-6A, 6B, 6C

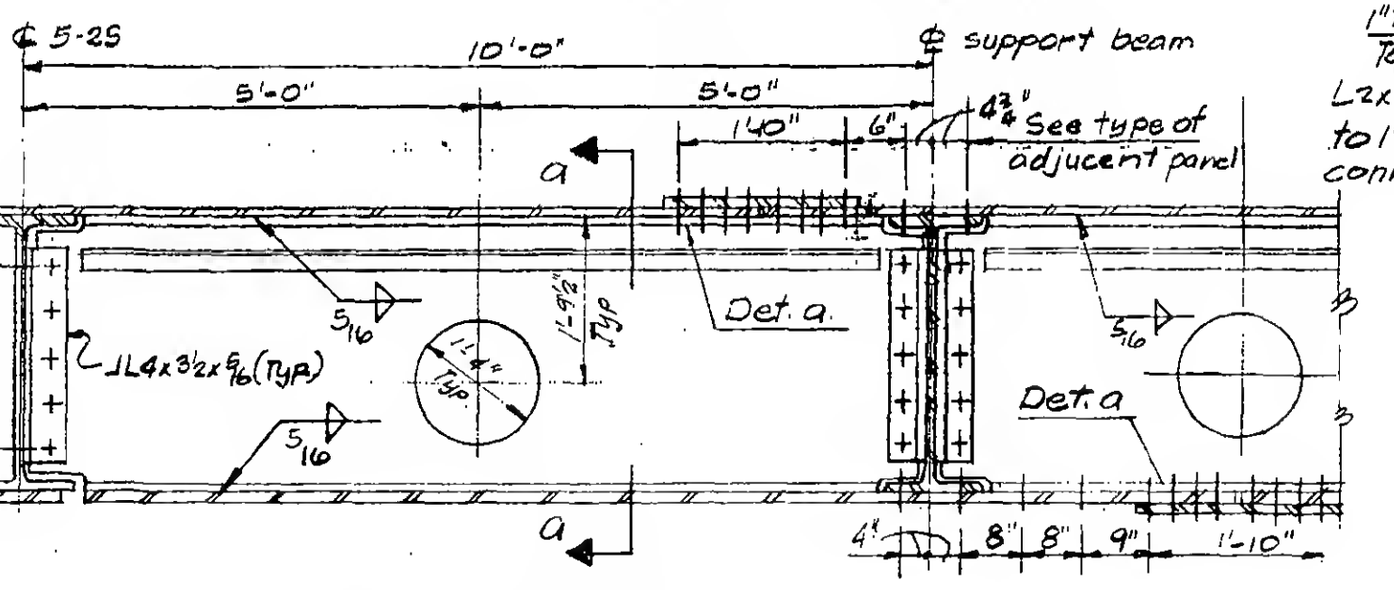

Detail 8-6D shown
Detail 8-6E opp. hand

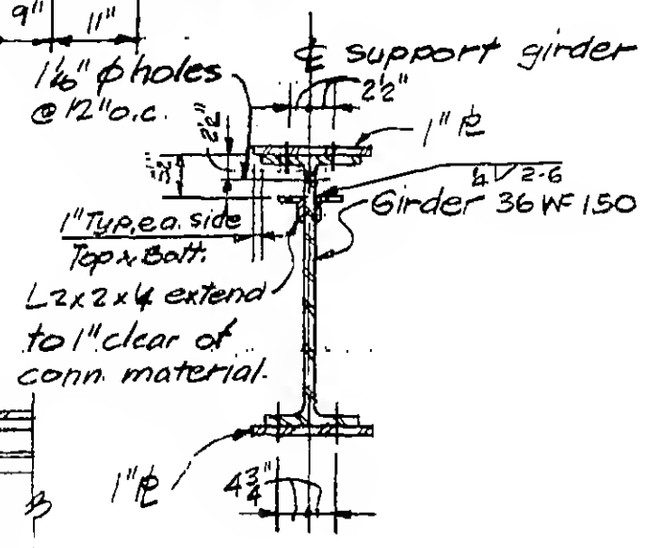

Section a-a

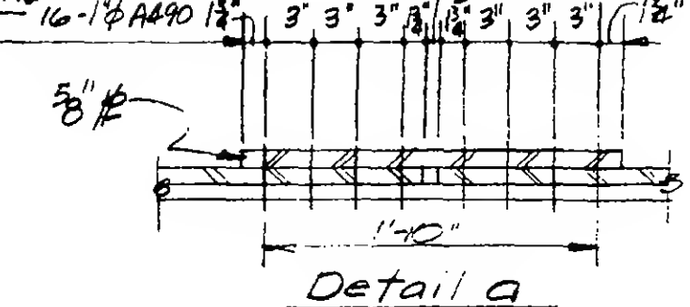

Detail a

Note:
All bolts ¾" ϕ A325 except at top and bottom splice ℔s and as otherwise noted

LICENSED PROFESSIONAL ENGINEER — LESLIE E. ROBERTSON — No 34360 — UNIVERSITY OF THE STATE OF NEW YORK

DESIGNED

DRAWN

REVIEWED

9-88-6