SKILLING, HELLE, CHRISTIANSEN, ROBERTSON — Structural & Civil Engineers


PROJECT: THE WORLD TRADE CENTER

TITLE: FL.107 PH · LOUVER SUPPORTS - ELEVATION WALL 200


DATE: 2/5/71

REVISIONS

3-1-71

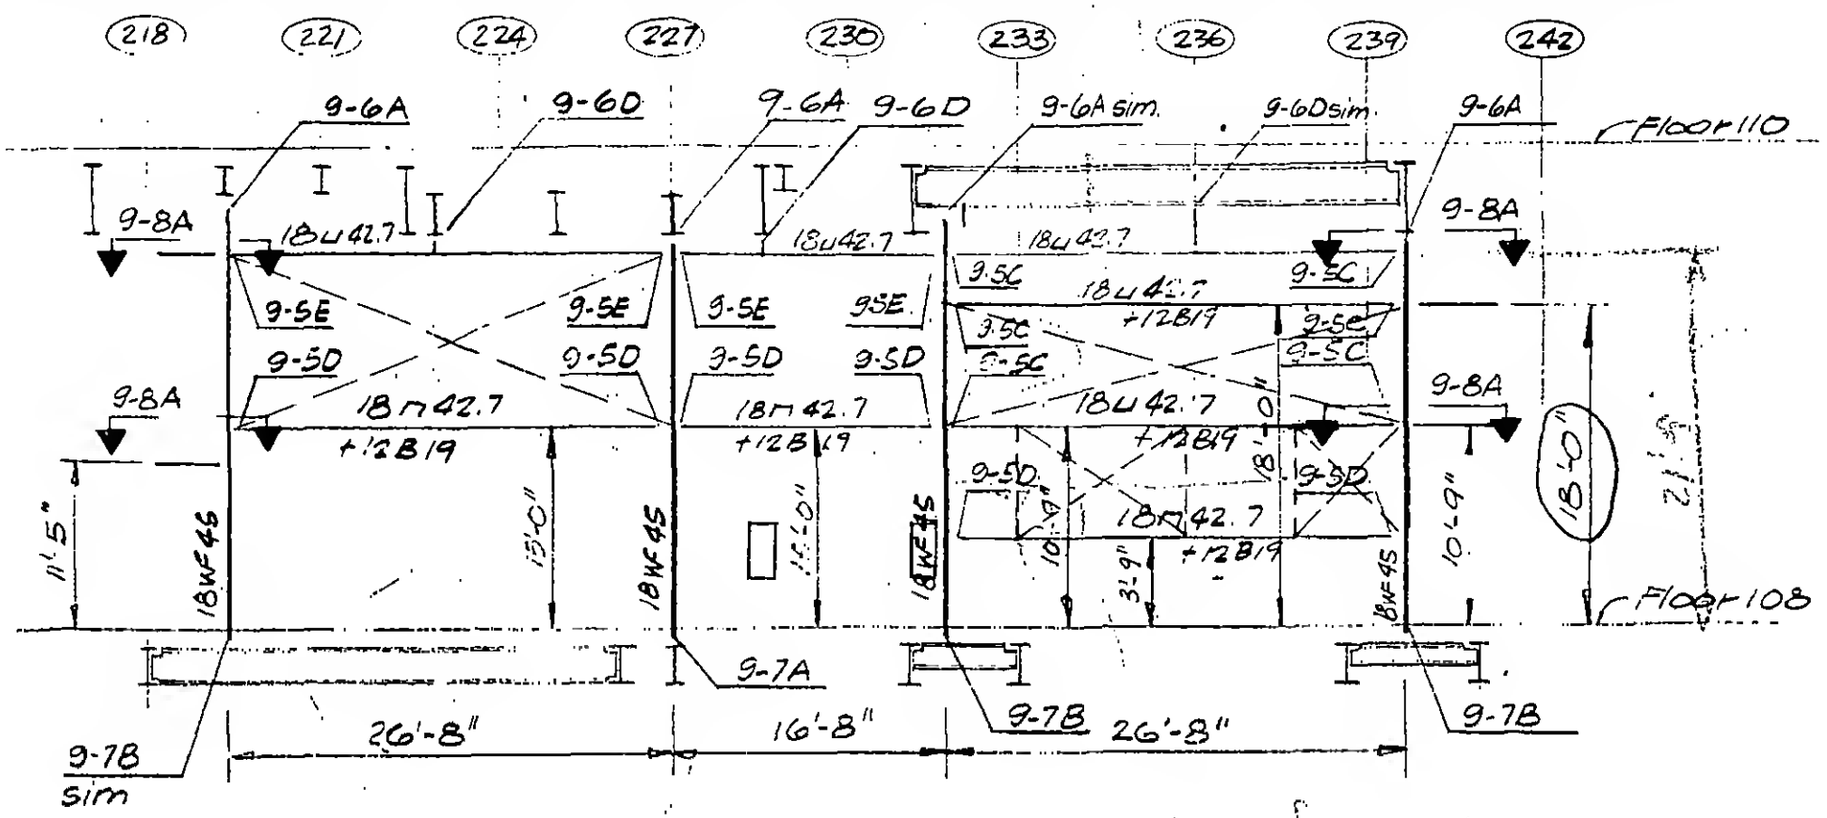

Scale

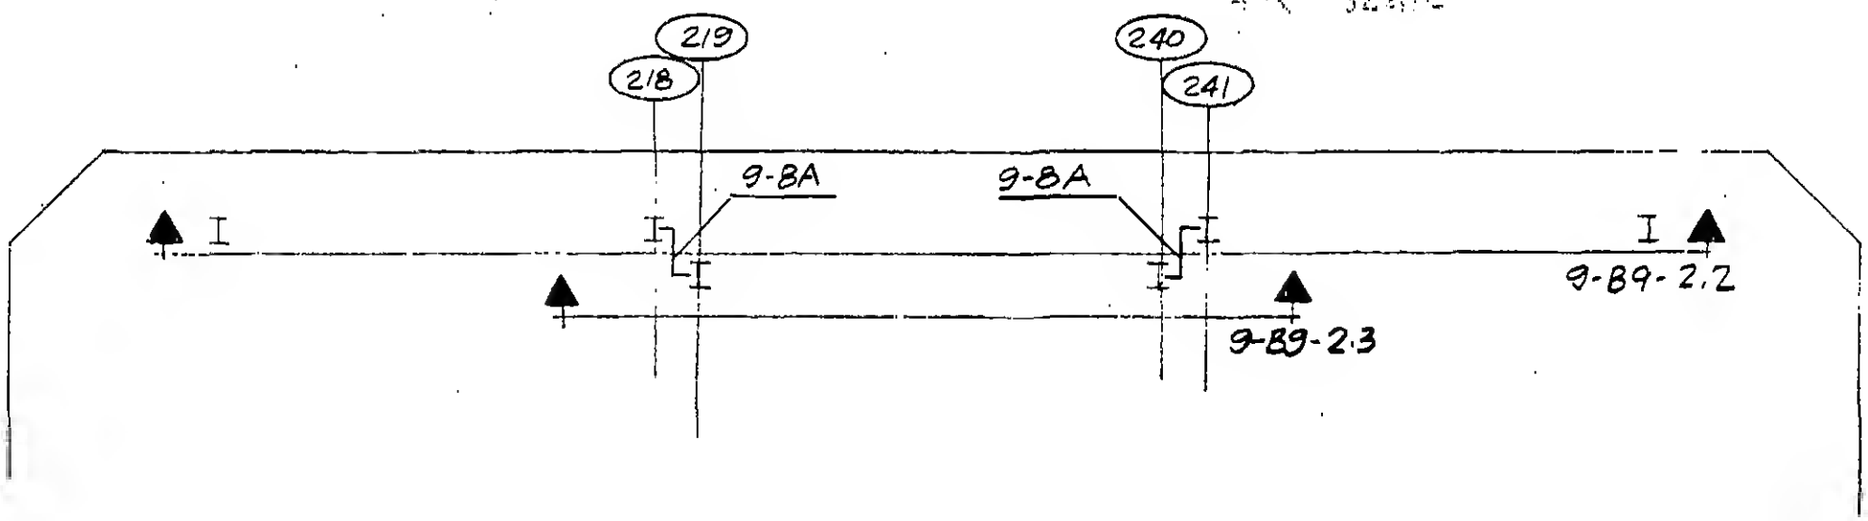

PROFESSIONAL ENGINEER
ROBERT E. ROBERTSON
NO 34360
OF THE STATE OF NEW YORK

ES

RAWN
Ozeki

EVIEWED

9-B9-2.3