SKILLING, HELLE, CHRISTIANSEN, ROBERTSON — Structural & Civil Engineers

PROJECT: THE WORLD TRADE CENTER | TITLE: FL 107 PH - LOWER SUPPORTS - ELEVATION WALL 200 | DATE: 2/5/71

VISIONS

3-1-71

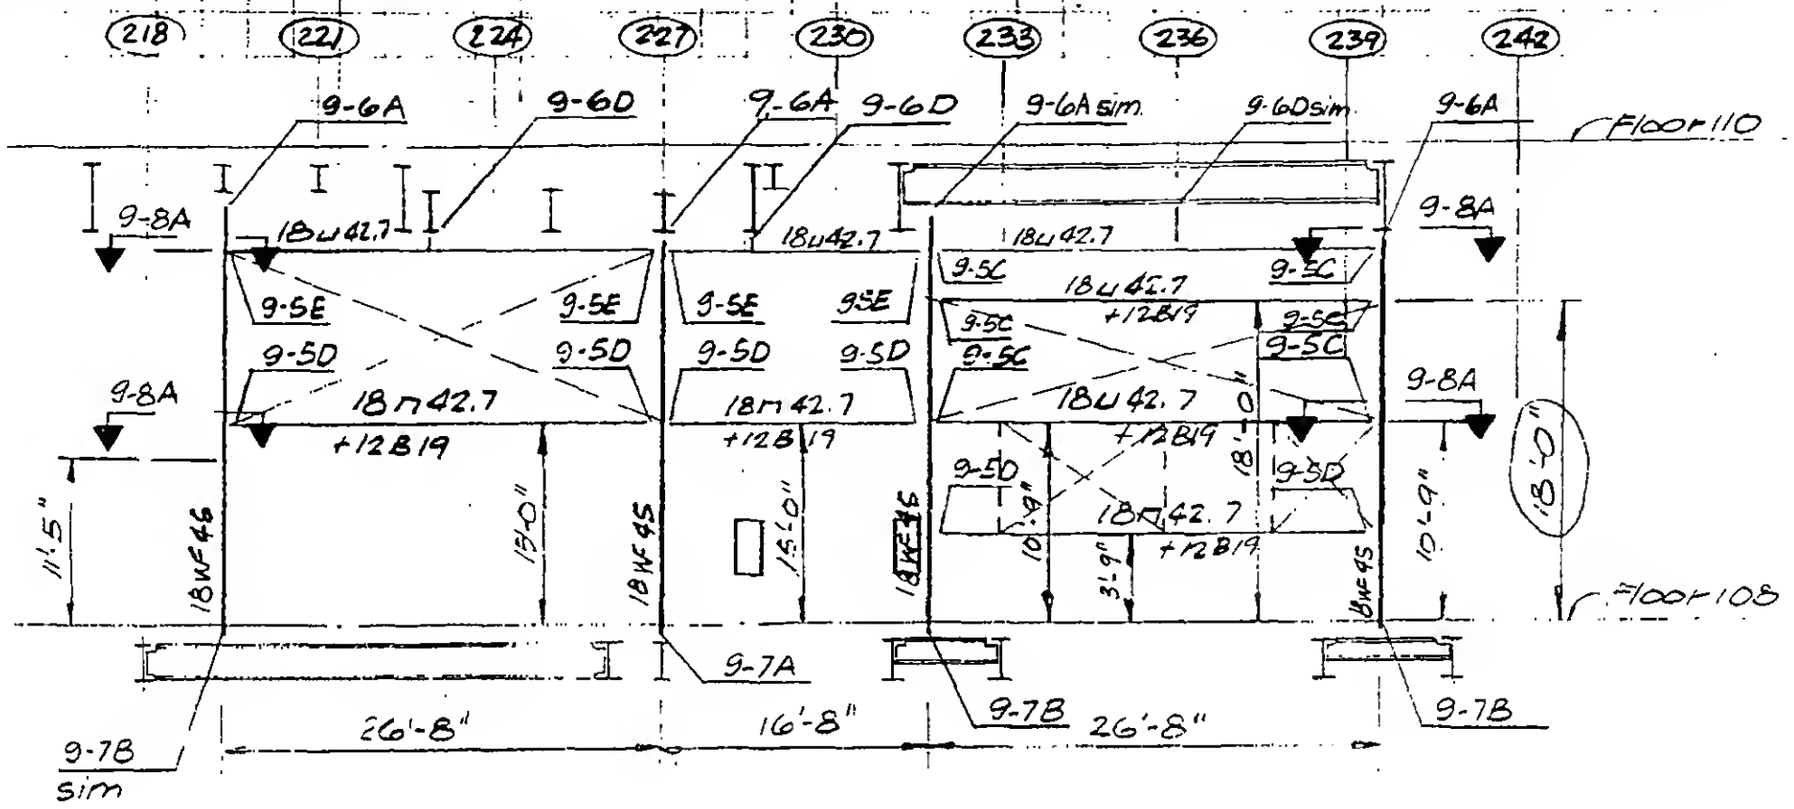

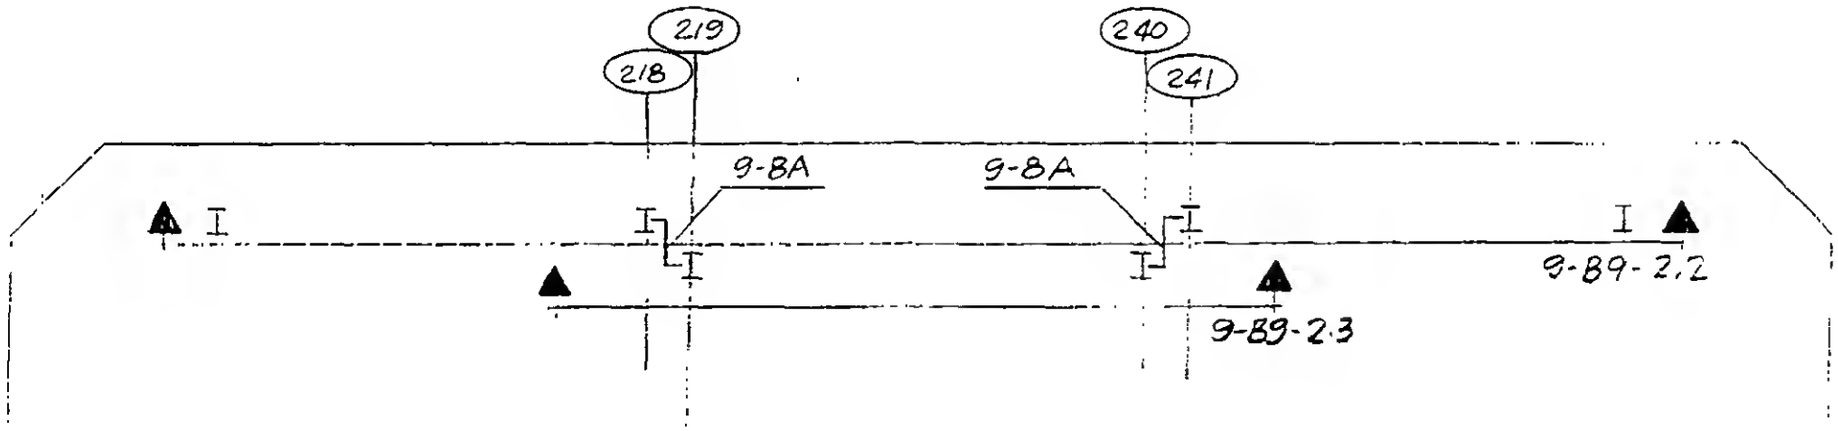

LESLIE E. ROBERTSON — LICENSED PROFESSIONAL ENGINEER — NO 34360 — UNIVERSITY OF THE STATE OF NEW YORK

SIGNED

DRAWN R. Stern

REVIEWED

9-89-2.3