
SKILLING, HELLE, CHRISTIANSEN, ROBERTSON — Structural & Civil Engineers

PROJECT THE WORLD TRADE CENTER | TITLE FL. 107 PH-LOUVER SUPPORTS- ELEVATION WALL 300 | DATE 4-1-70

REVISIONS

6/15/70 R
2/5/71

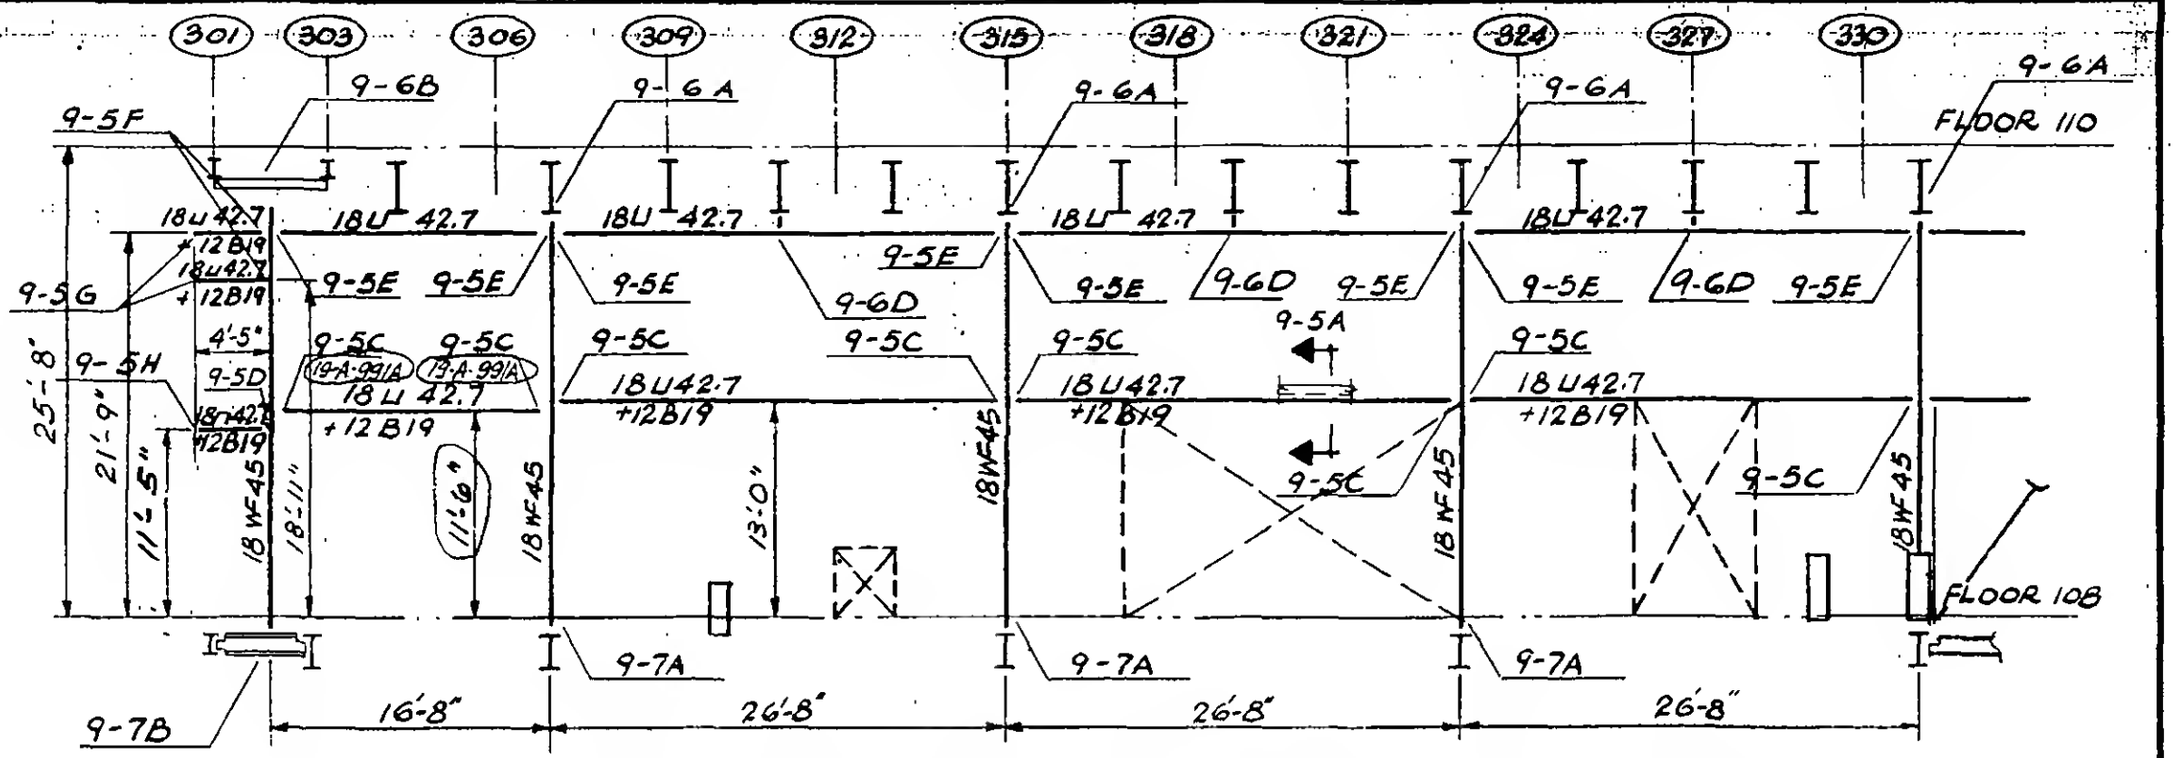

Note: 19-A-991 details apply to Tower A only.

LICENSED PROFESSIONAL ENGINEER — LESLIE E. ROBERTSON — No. 34360 — UNIVERSITY OF THE STATE OF NEW YORK

DESIGNED

DRAWN R. Huggins

REVIEWED

9-AB9-3