SKILLING, HELLE, CHRISTIANSEN, ROBERTSON — Structural & Civil Engineers

PROJECT: THE WORLD TRADE CENTER | TITLE: EL. 107 PH - LOWER SUPPORTS - ELEVATION WALL 400 | DATE: 2/15/71

REVISIONS
3-1-71

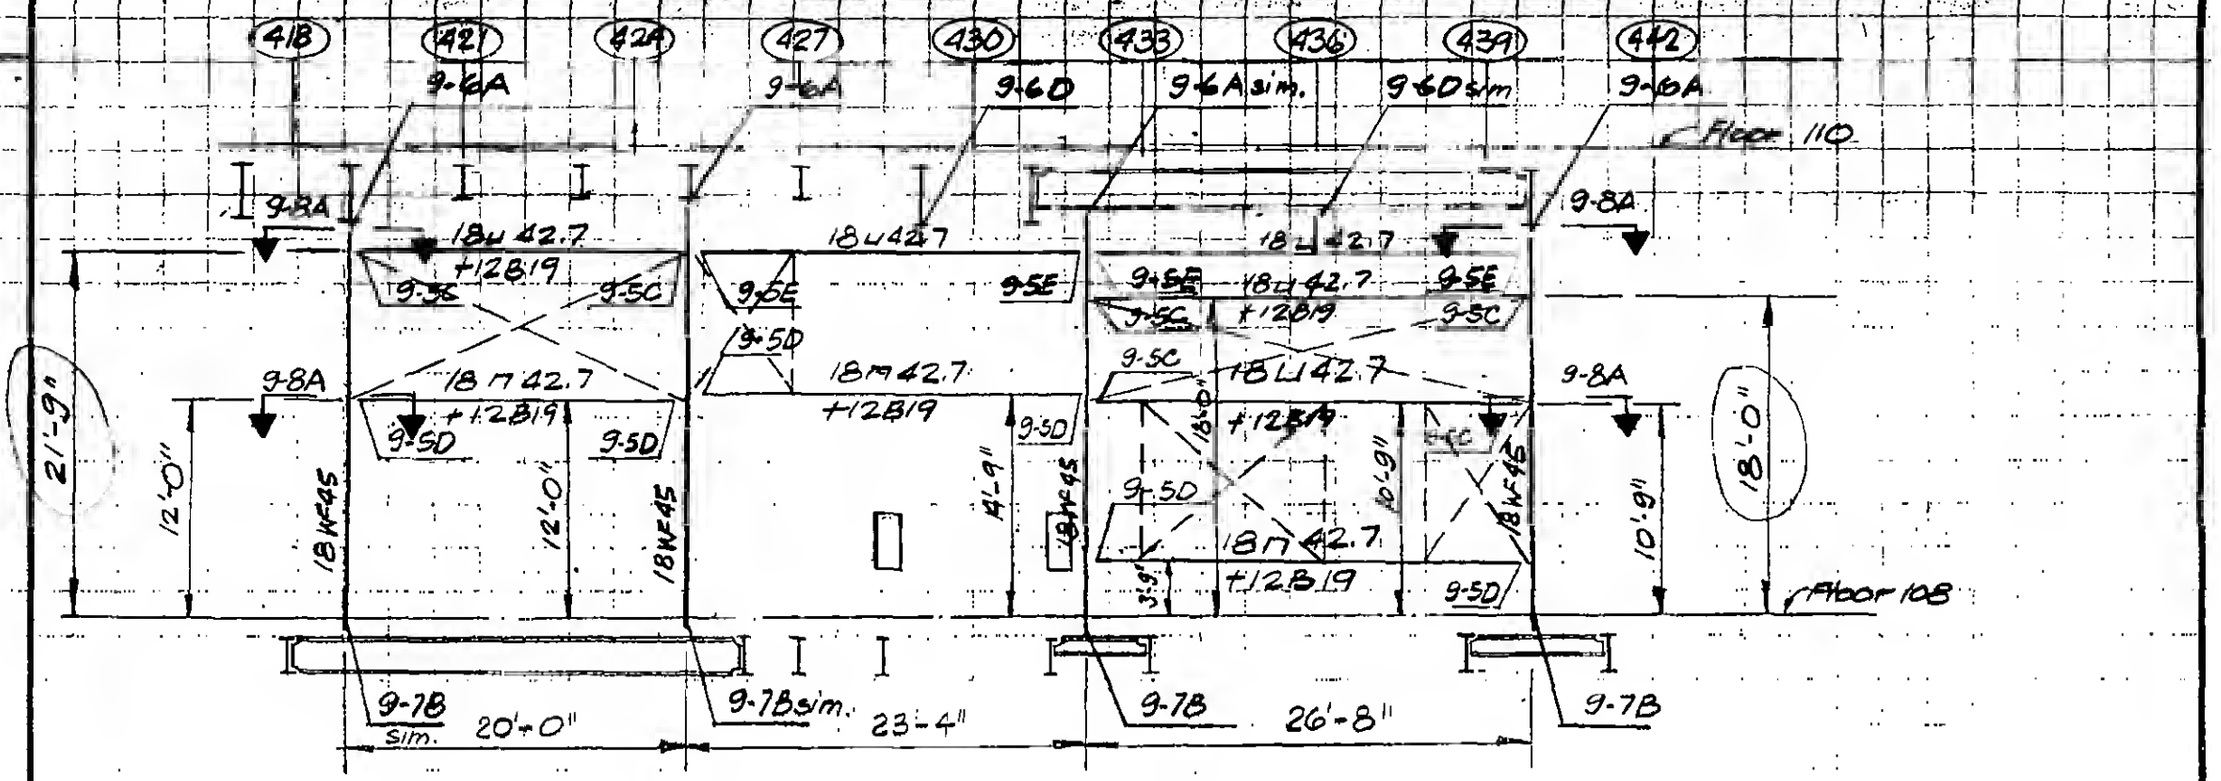


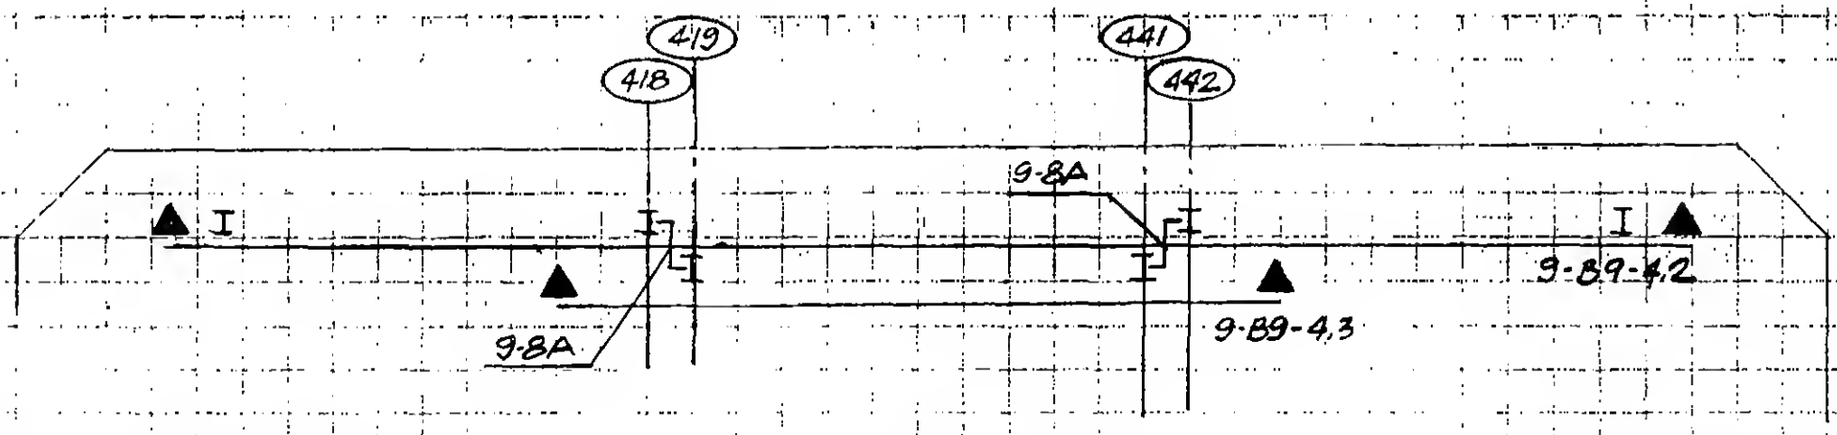


LICENSED PROFESSIONAL ENGINEER
LESLIE E. ROBERTSON
No. 34360
UNIVERSITY OF THE STATE OF NEW YORK

DESIGNED

DRAWN
R. Ozaki

REVISED

9-89-4.3