

SKILLING, HELLE, CHRISTIANSEN, ROBERTSON — Structural & Civil Engineers

PROJECT: THE WORLD TRADE CENTER | TITLE: FL.107-PH STRAP ANCHOR DETAILS | DATE: 12/14/70

REVISIONS

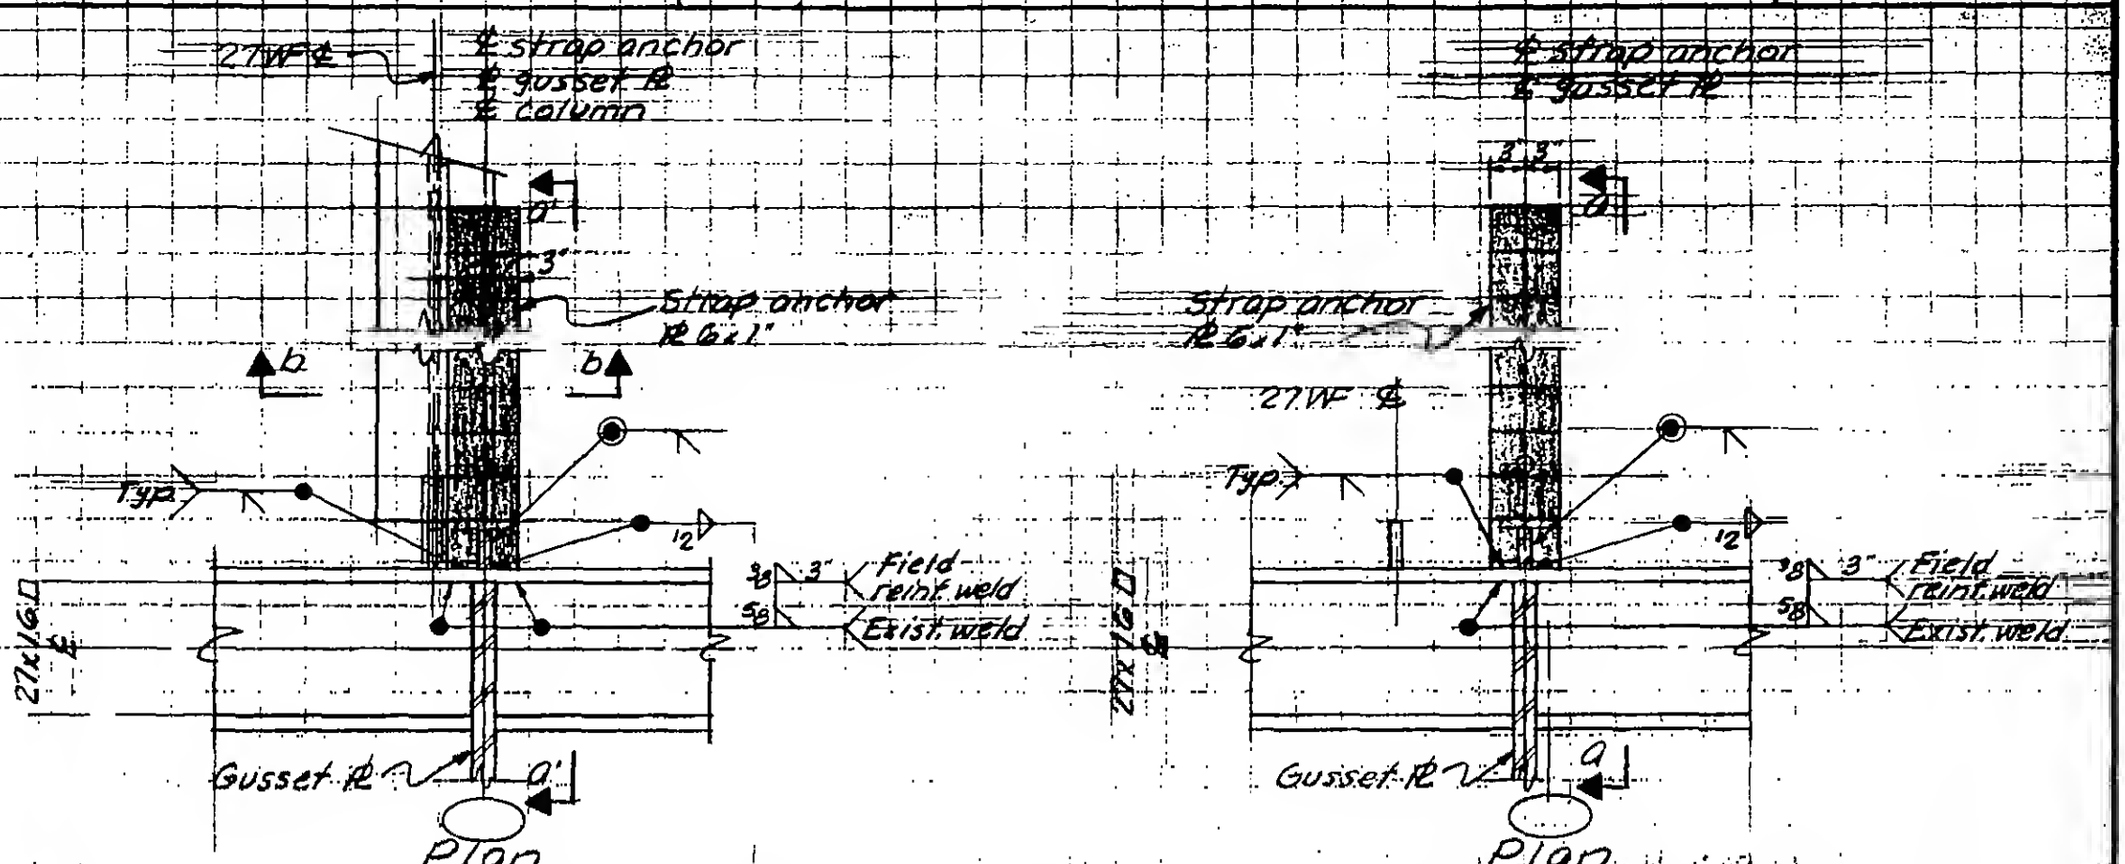

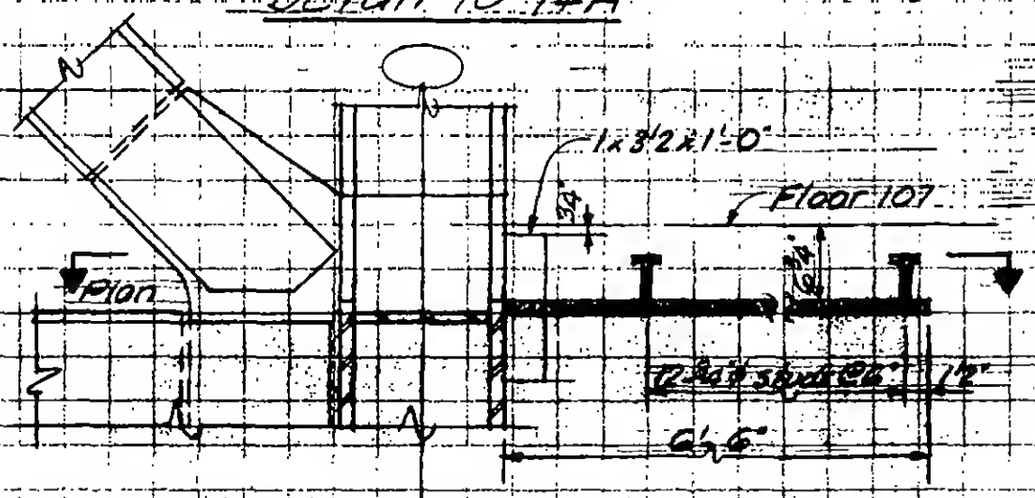

Section a-a (as shown)
Section a'-a' (similar)

Use "One-row" beam stud placement if necessary to clear strap anchor PL, this end of beam only.

Section b-b

LICENSED PROFESSIONAL ENGINEER — LESLIE E. ROBERTSON — No. 34960 — UNIVERSITY OF THE STATE OF NEW YORK

DESIGNED

DRAWN R. ARANOW

REVIEWED

9-ABIO-14