SKILLING, HELLE, CHRISTIANSEN, ROBERTSON — Structural & Civil Engineers


PROJECT: THE WORLD TRADE CENTER


TITLE: FL.107-PH, CONNECTION DETAILS-BEAM TO BEAM

DATE: 4-1-70

REVISIONS


5/27/70
6/17/70

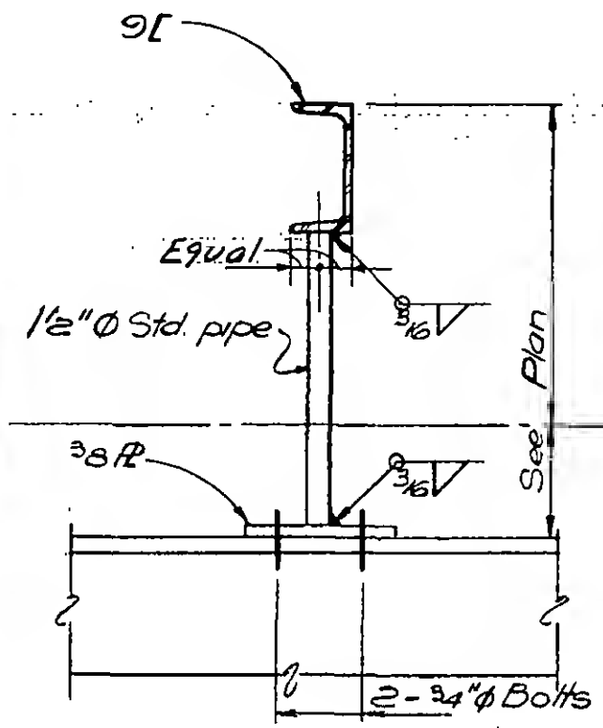

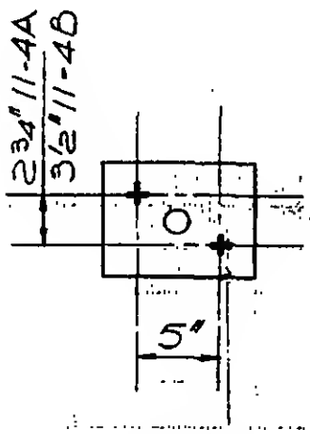


PLAN

DETAIL 11-4A & B

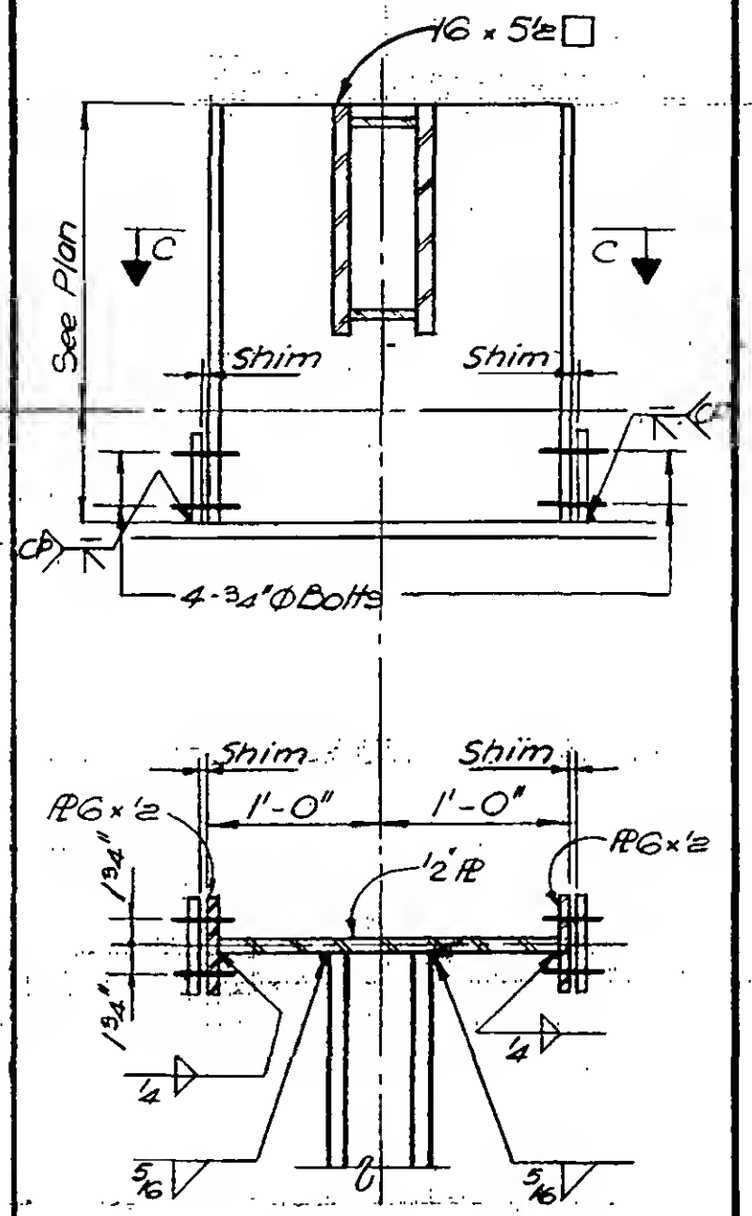

SECTION C-C

DETAIL 11-4C

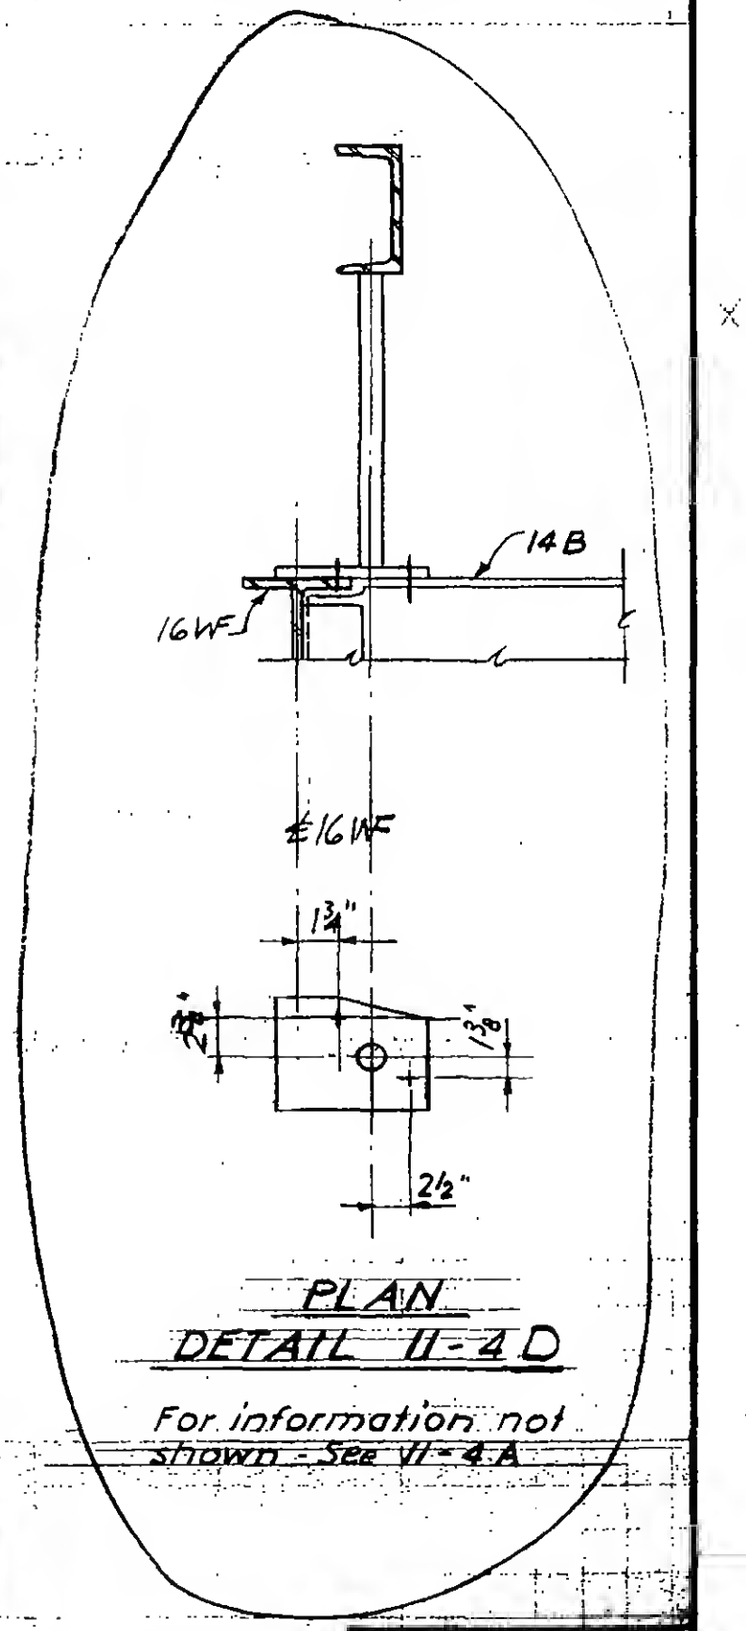

PLAN

DETAIL 11-4D

For information not shown - See 11-4A

LICENSED PROFESSIONAL ENGINEER
LESLIE E. ROBERTSON
No. 34960
UNIVERSITY OF THE STATE OF NEW YORK

DESIGNED

DRAWN
W. Clarke

REVIEWED

9-A 11-4