

SKILLING, HELLE, CHRISTIANSEN, ROBERTSON — Structural & Civil Engineers

PROJECT: THE WORLD TRADE CENTER | TITLE: FL 107-PH CONNECTION DETAILS - FL 107 | DATE: 4-1-70


REVISIONS
5-27-70
6-17-70

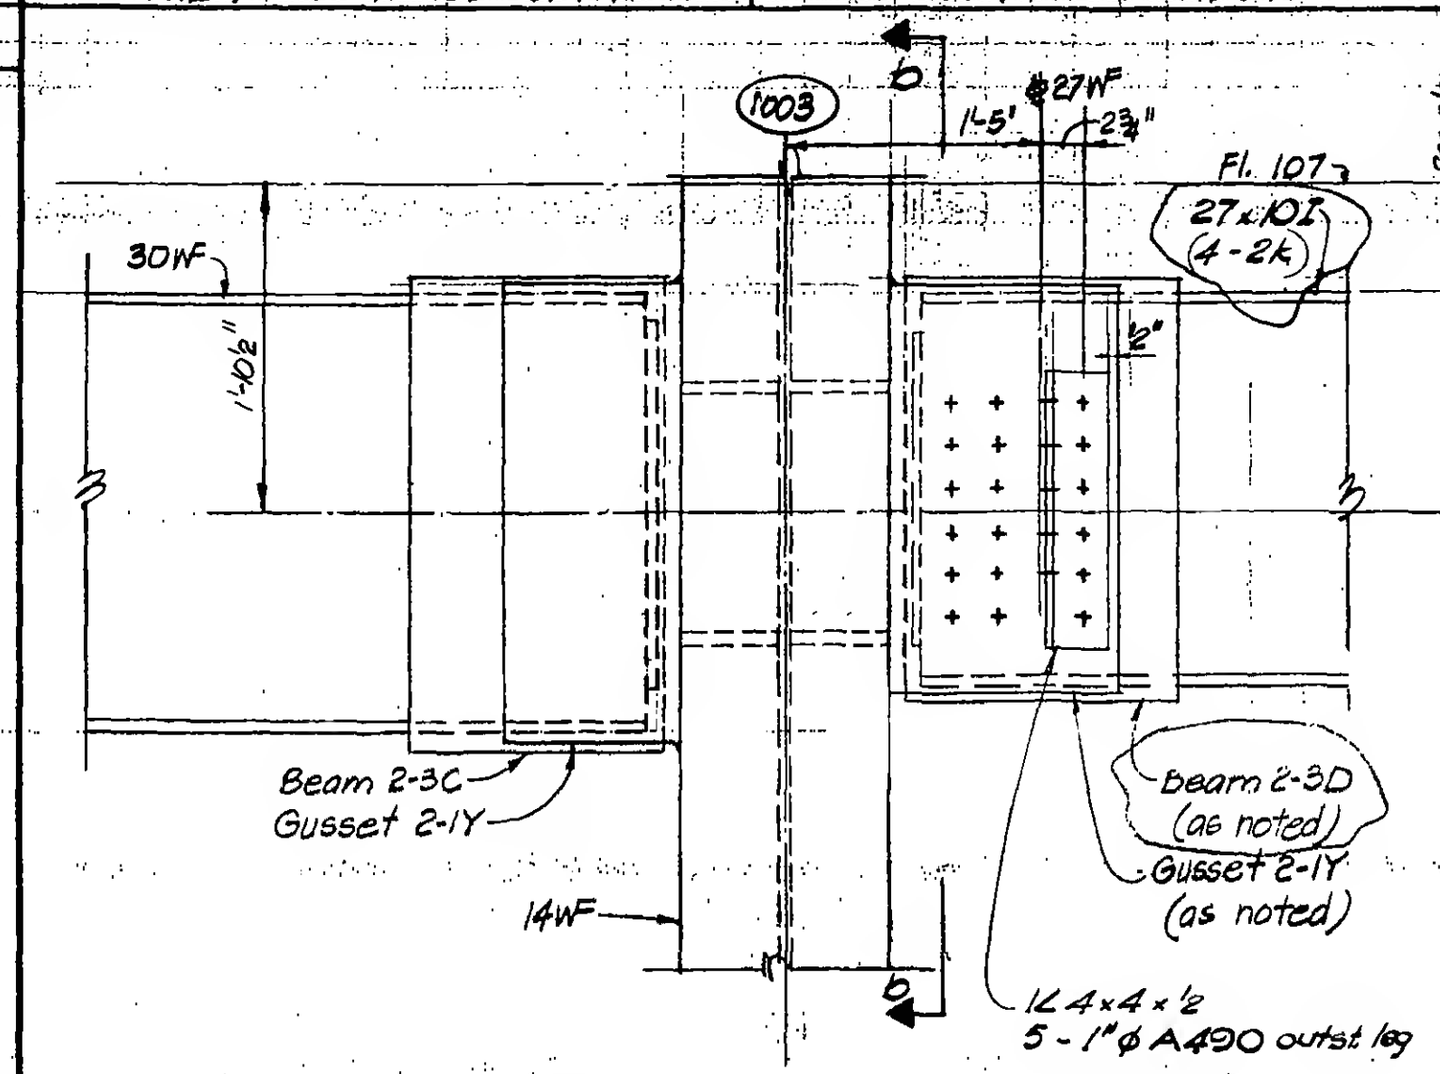

Section a-a

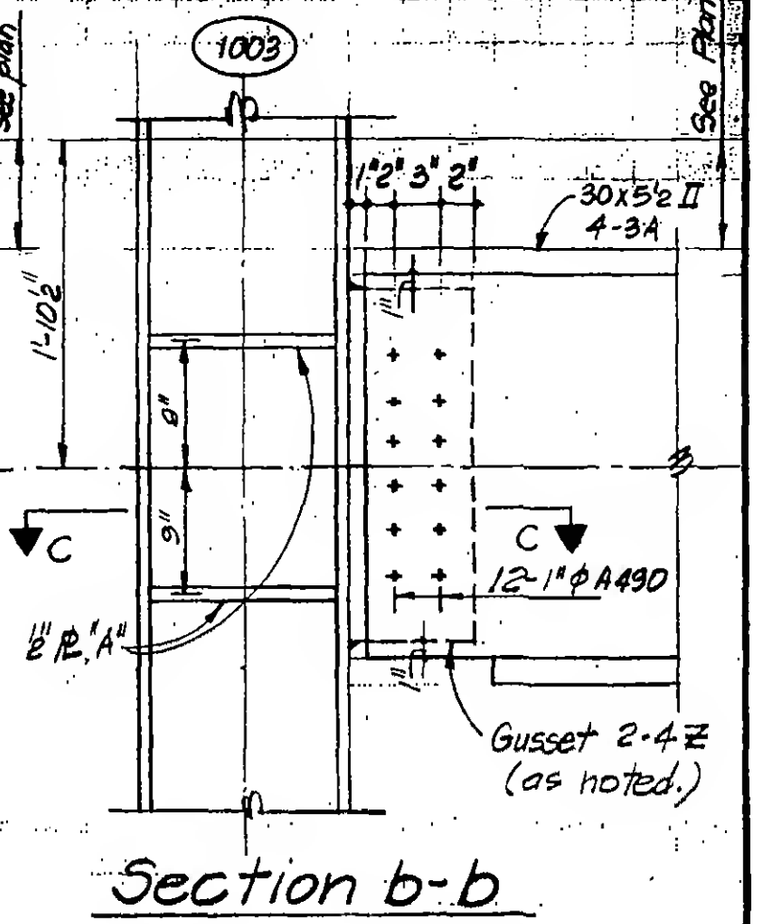

Section b-b

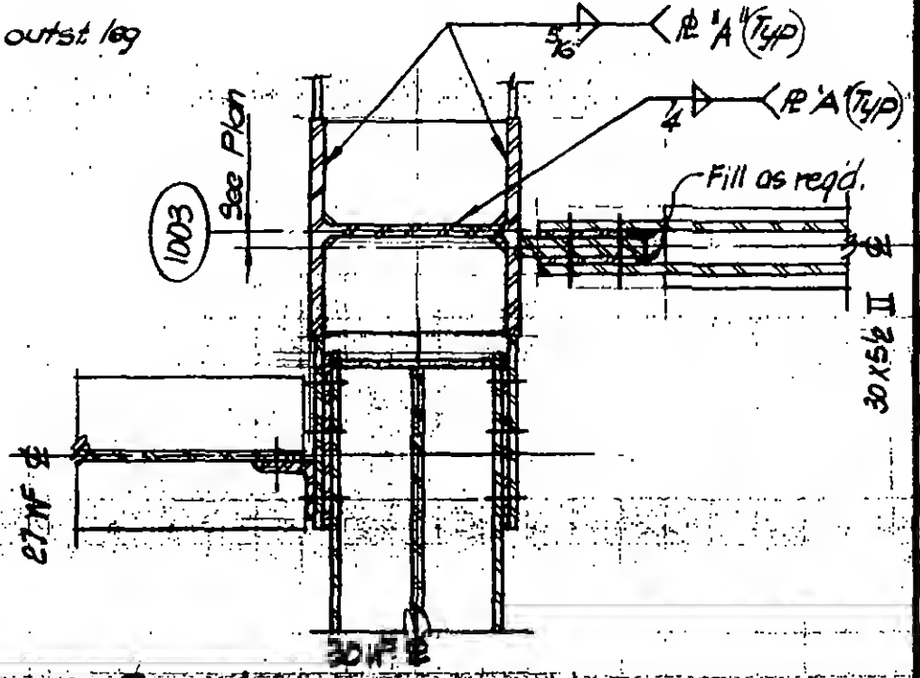

Section c-c

DETAIL 13-4F

LICENSED PROFESSIONAL ENGINEER — LESLIE E. ROBERTSON — No. 34360 — UNIVERSITY OF THE STATE OF NEW YORK

DESIGNED K. HUANG
DRAWN
REVIEWED E. DRAKOS

S-1B13-44