SKILLING, HELLE, CHRISTIANSEN, ROBERTSON — Structural & Civil Engineers

PROJECT: THE WORLD TRADE CENTER | TITLE: FL. 107 - PH CONNECTION DETAILS - FL. 107 | DATE: 8-3-70

REVISIONS

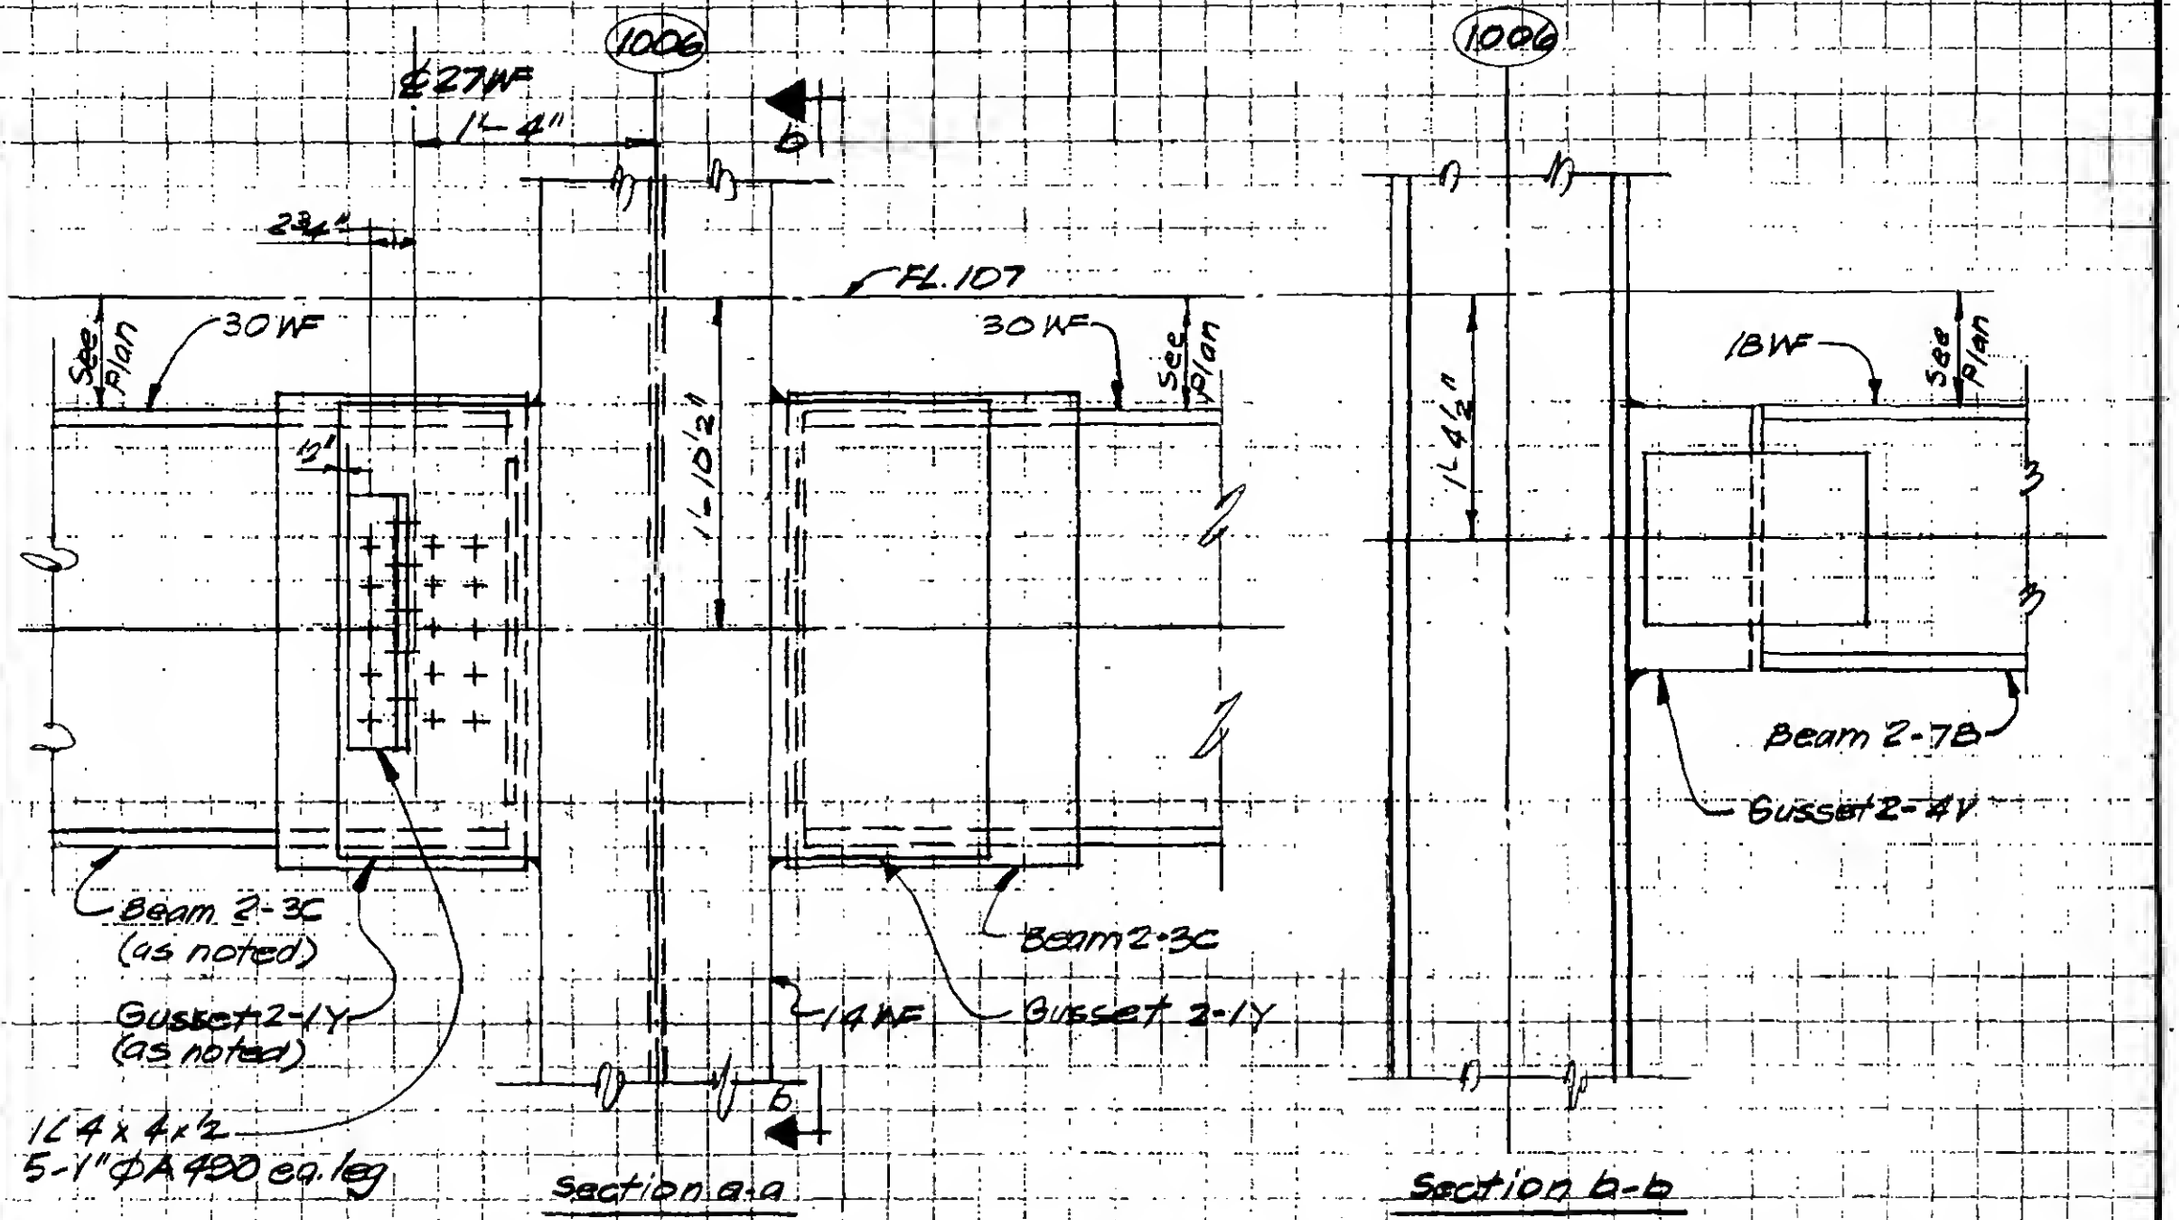

DETAIL 13-4M

LESLIE E. ROBERTSON — LICENSED PROFESSIONAL ENGINEER — NO. 34360 — UNIVERSITY OF THE STATE OF NEW YORK

DESIGNED

DRAWN P. Ozaki

REVIEWED

2-813-4.7