SKILLING, HELLE, CHRISTIANSEN, ROBERTSON — Structural & Civil Engineers

PROJECT: THE WORLD TRADE CENTER | TITLE: FL.107-P.H. CONNECTION DETAILS- FL.107 | DATE: 8-3-70

REVISIONS

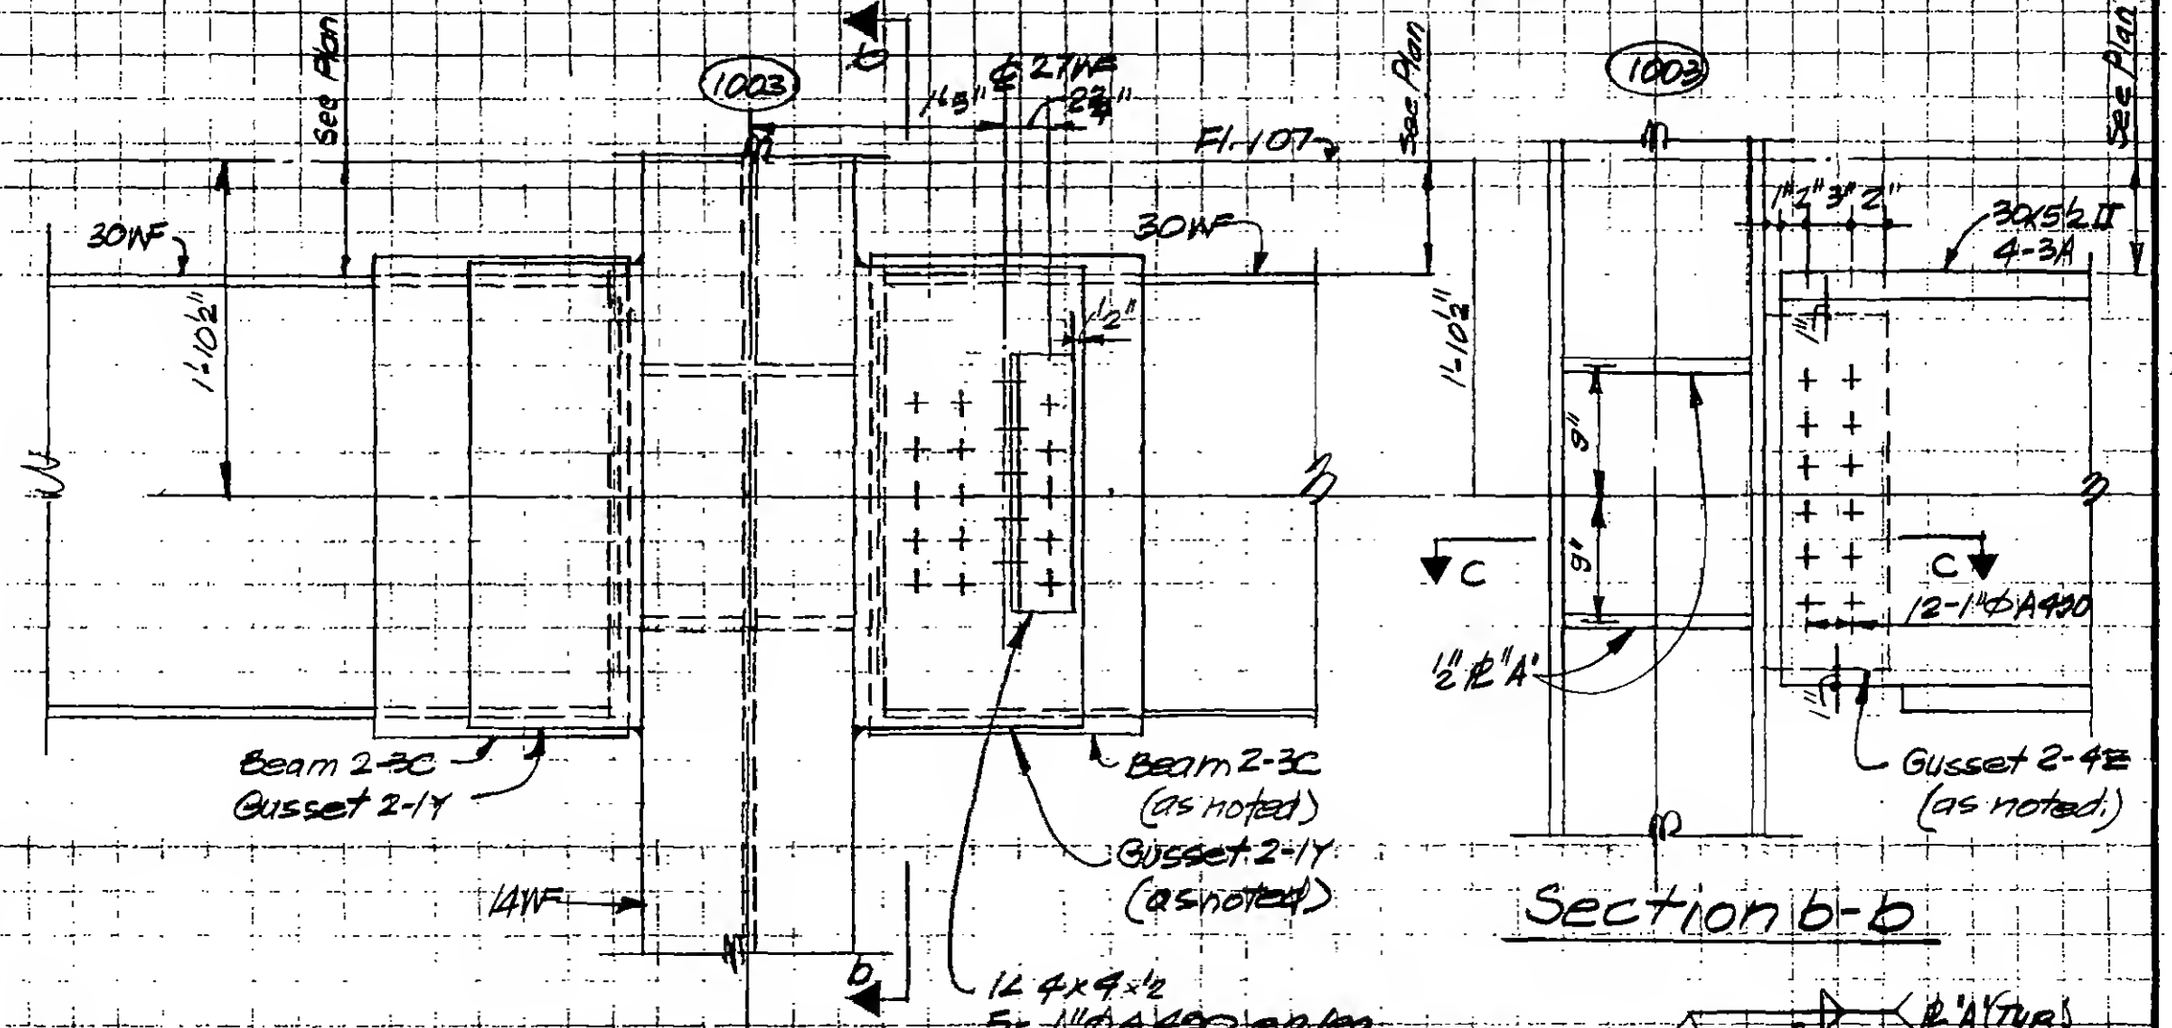

LESLIE E. ROBERTSON — LICENSED PROFESSIONAL ENGINEER — NO. 34360 — UNIVERSITY OF THE STATE OF NEW YORK

DES ONE

DRAWN: A Ozeki

REVIEWED

9-B13-4.8