SKILLING, HELLE, CHRISTIANSEN, ROBERTSON — Structural & Civil Engineers

PROJECT: THE WORLD TRADE CENTER | TITLE: FL 107 - PH1 CONNECTION DETAILS - FL 107 | DATE: 4-1-70

REVISIONS
5-27-70
7-8-70
7-13-70

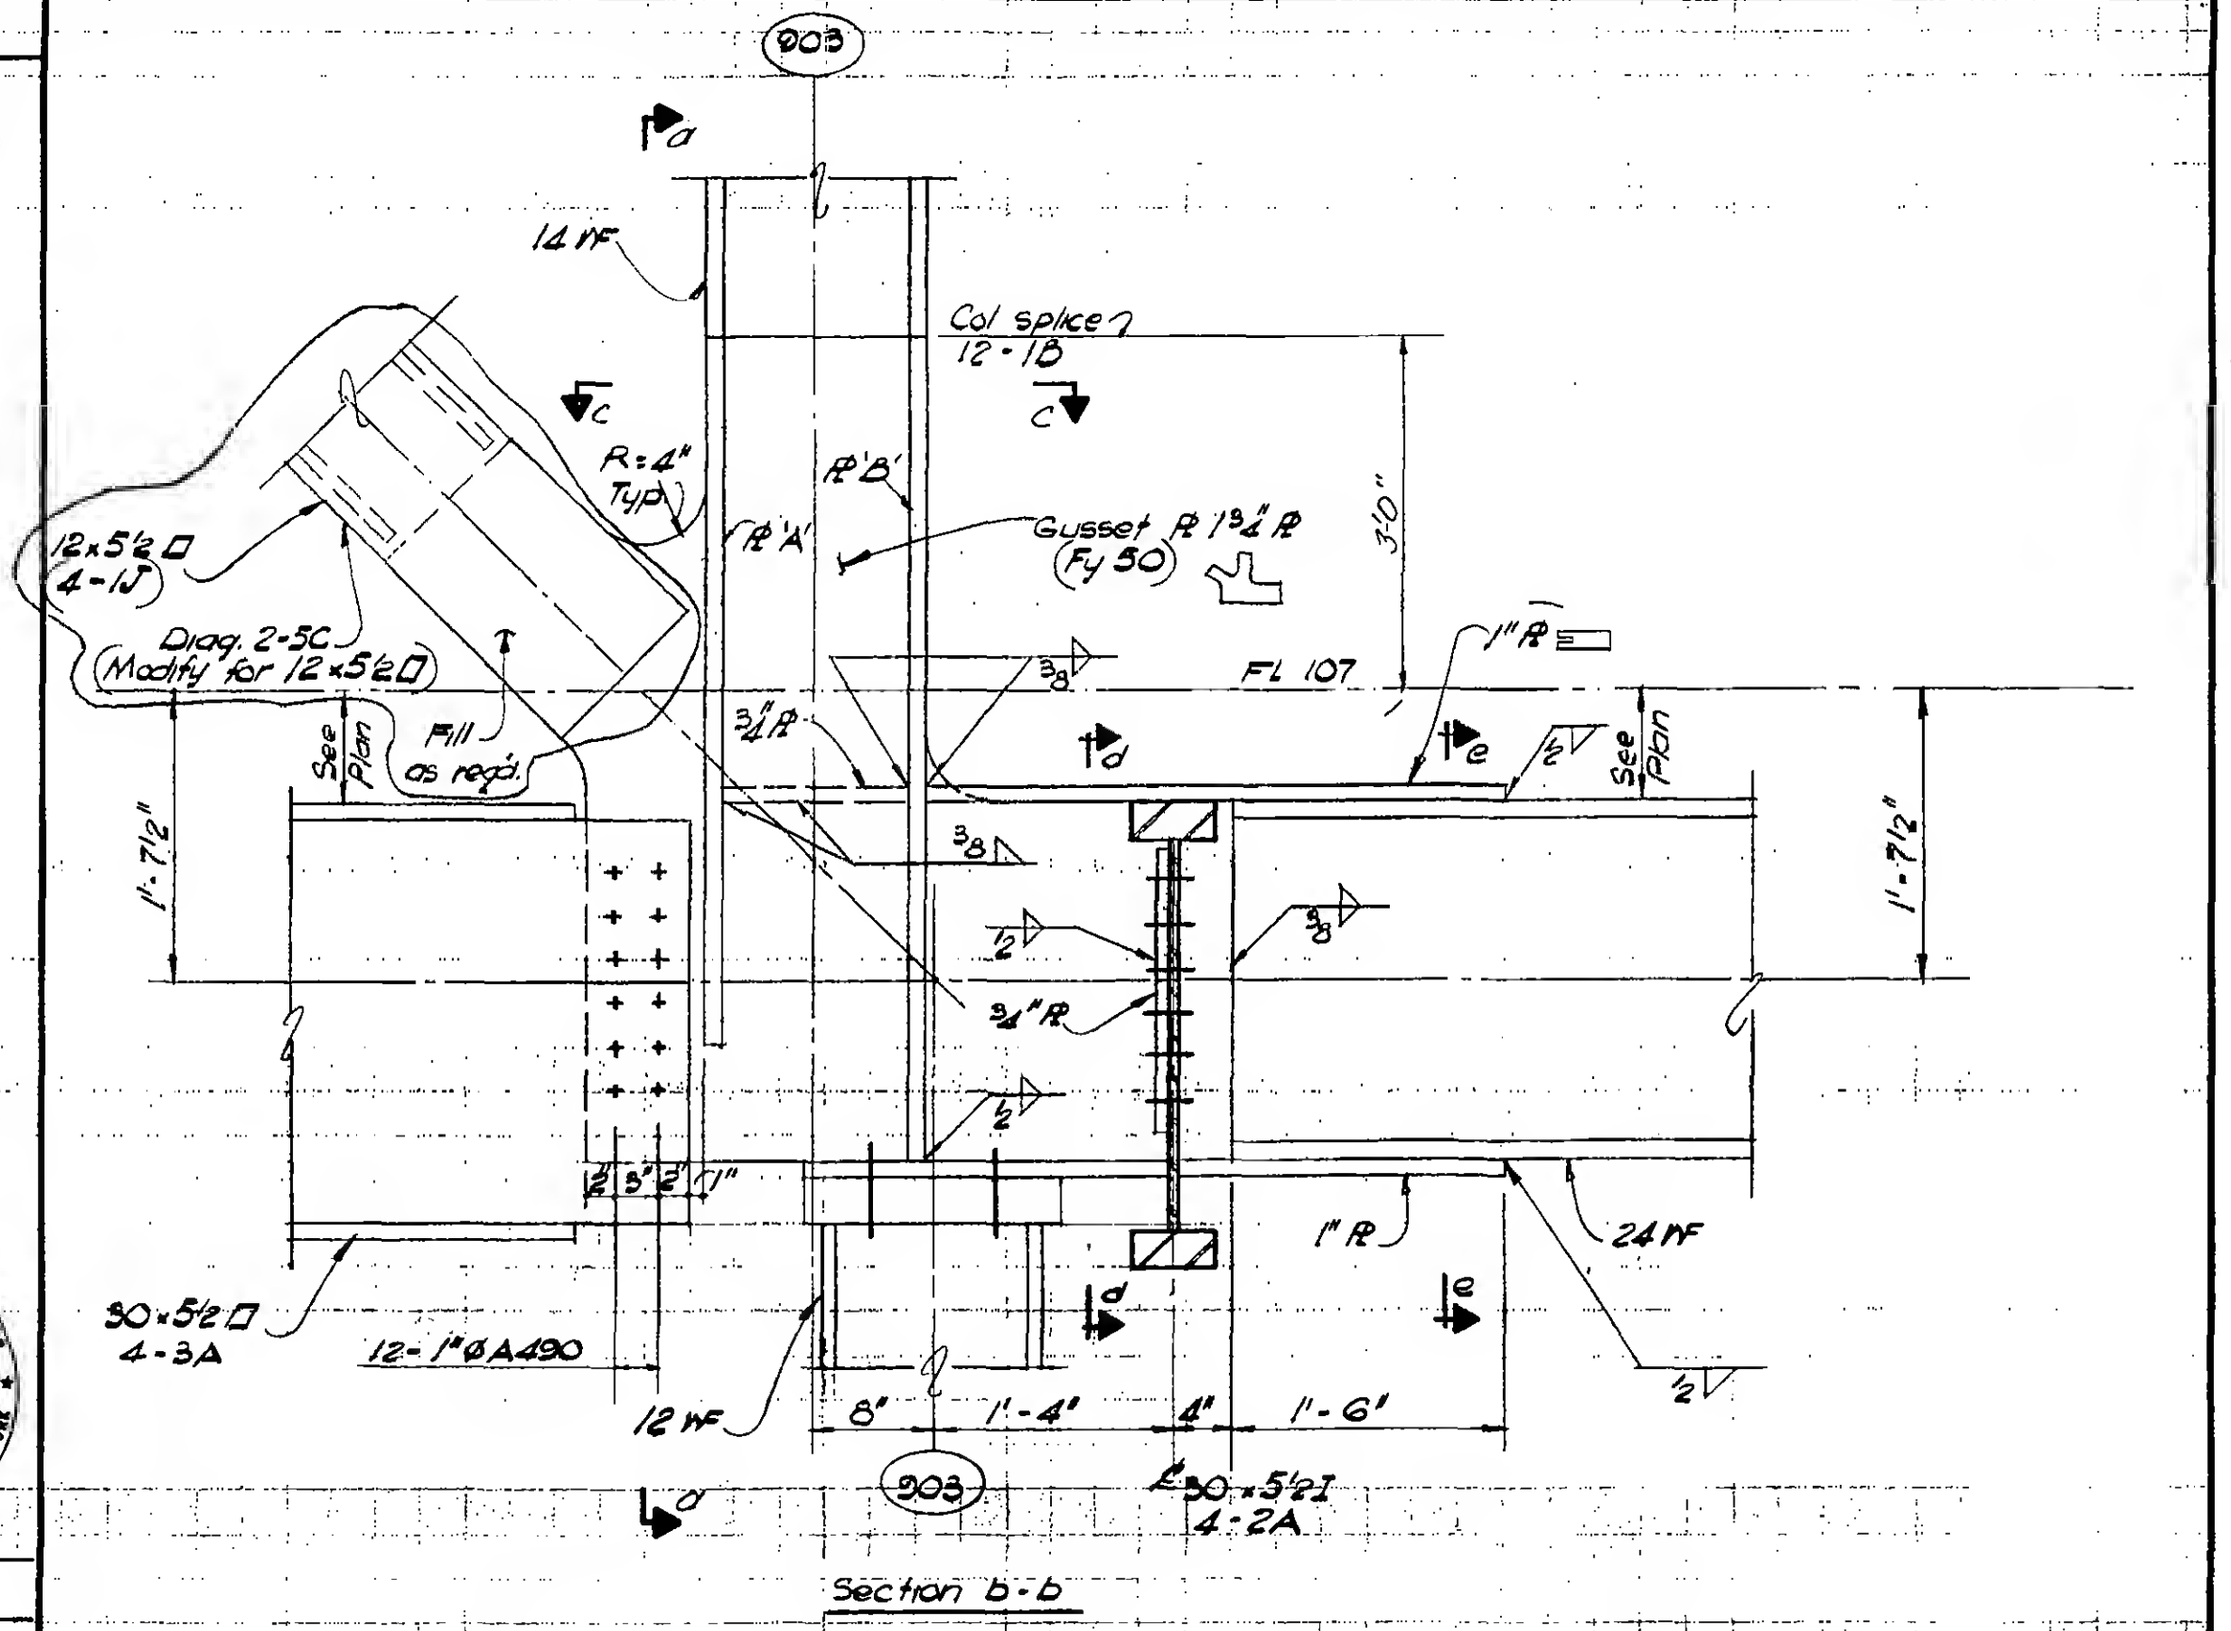

Section b-b

LICENSED PROFESSIONAL ENGINEER — LESLIE E. ROBERTSON — No. 34360 — UNIVERSITY OF THE STATE OF NEW YORK

DESIGNED K. Vom
DRAWN W. Clarke
REVIEWED E. Drakos

9-AB13-5.3