SKILLING, HELLE, CHRISTIANSEN, ROBERTSON — Structural & Civil Engineers

PROJECT THE WORLD TRADE CENTER | TITLE FL 107 - PH CONNECTION DETAILS - FC 107 | DATE 4-1-70

REVISIONS

5-27-70

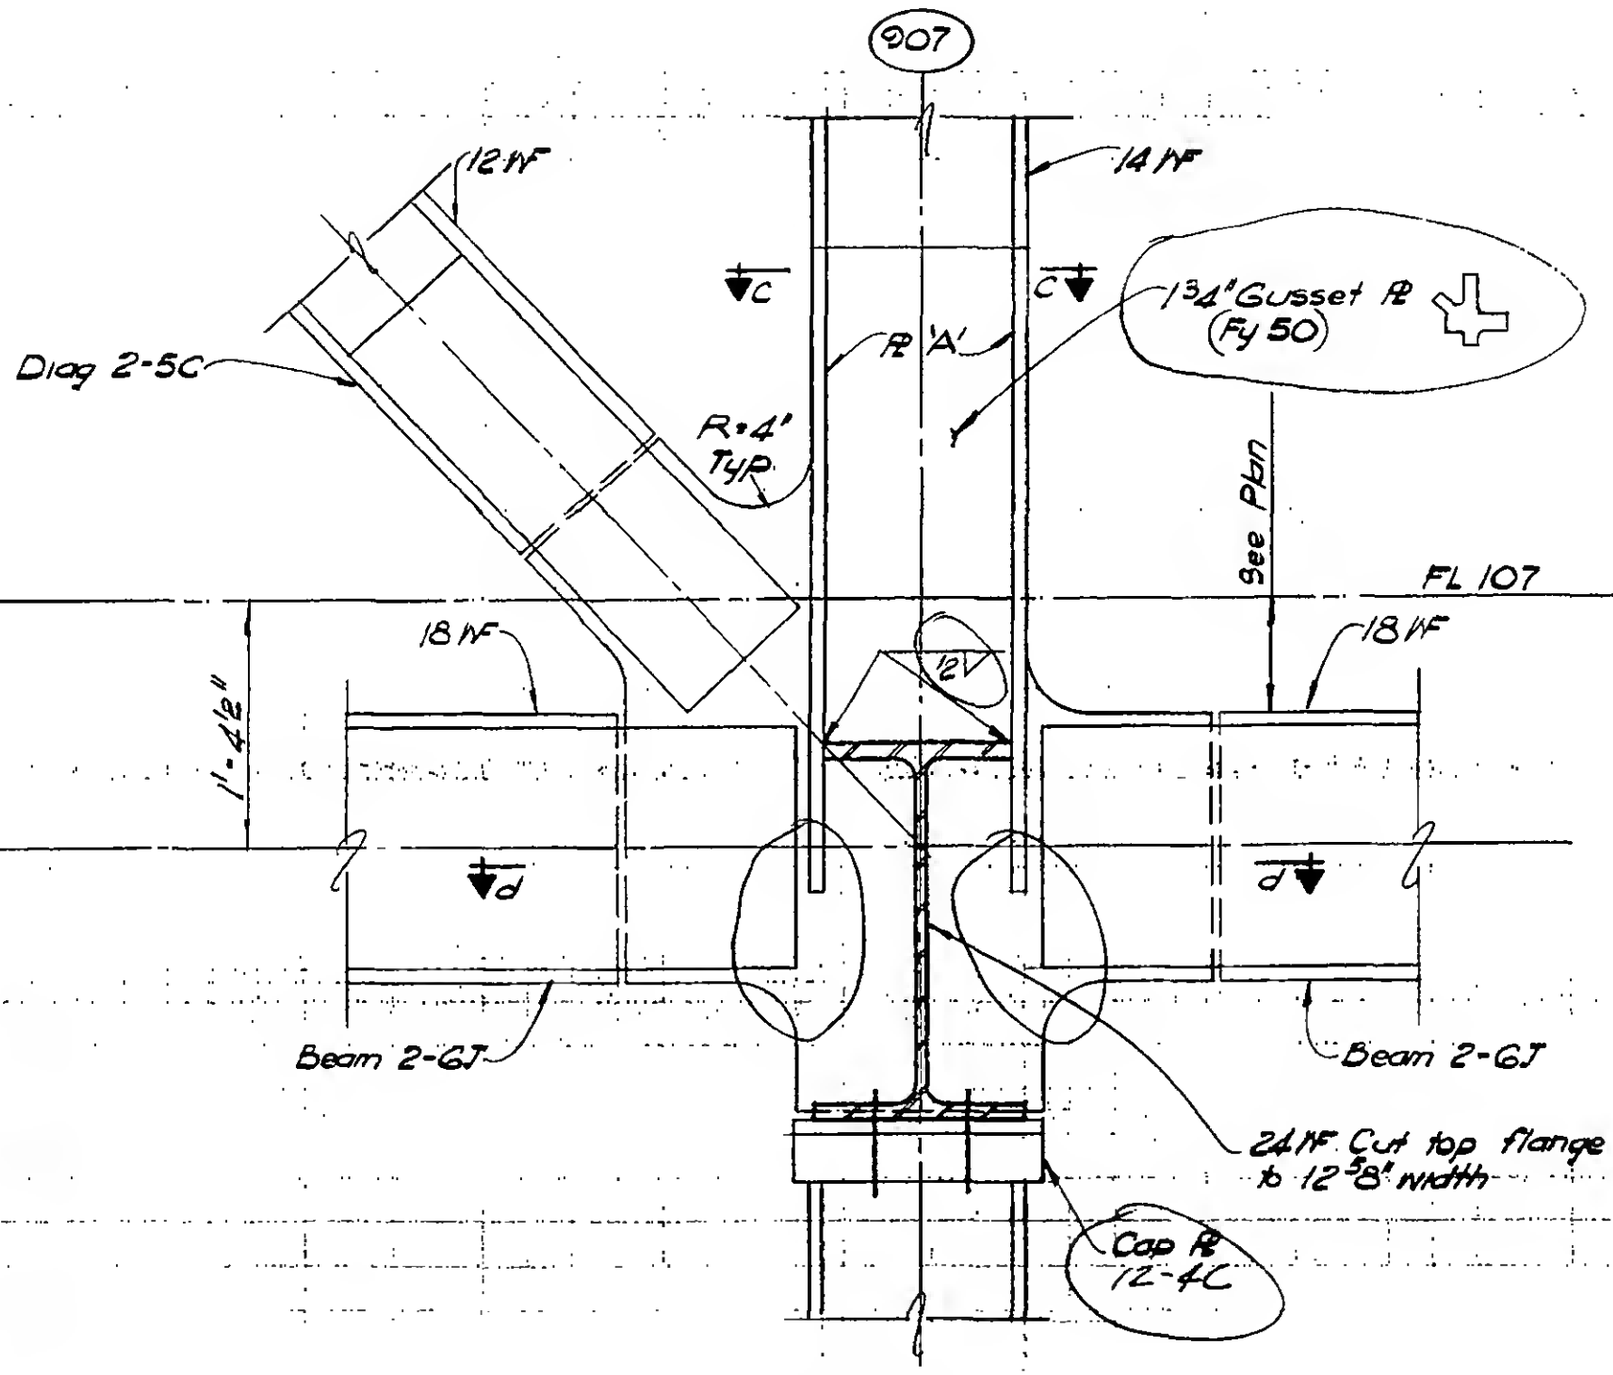


Section b-b

LICENSED PROFESSIONAL ENGINEER — LESLIE E. ROBERTSON — No. 24860 — UNIVERSITY OF THE STATE OF NEW YORK

DESIGNED H. Von

DRAWN W. Clarke

REVIEWED E. Dracos

9-AB13-8.2