
SKILLING, HELLE, CHRISTIANSEN, ROBERTSON — Structural & Civil Engineers

PROJECT: THE WORLD TRADE CENTER | TITLE: FLOOR 107 PH CONNECTION DETAIL - FL 107 | DATE: 4-1-70

REVISIONS

5/27/70

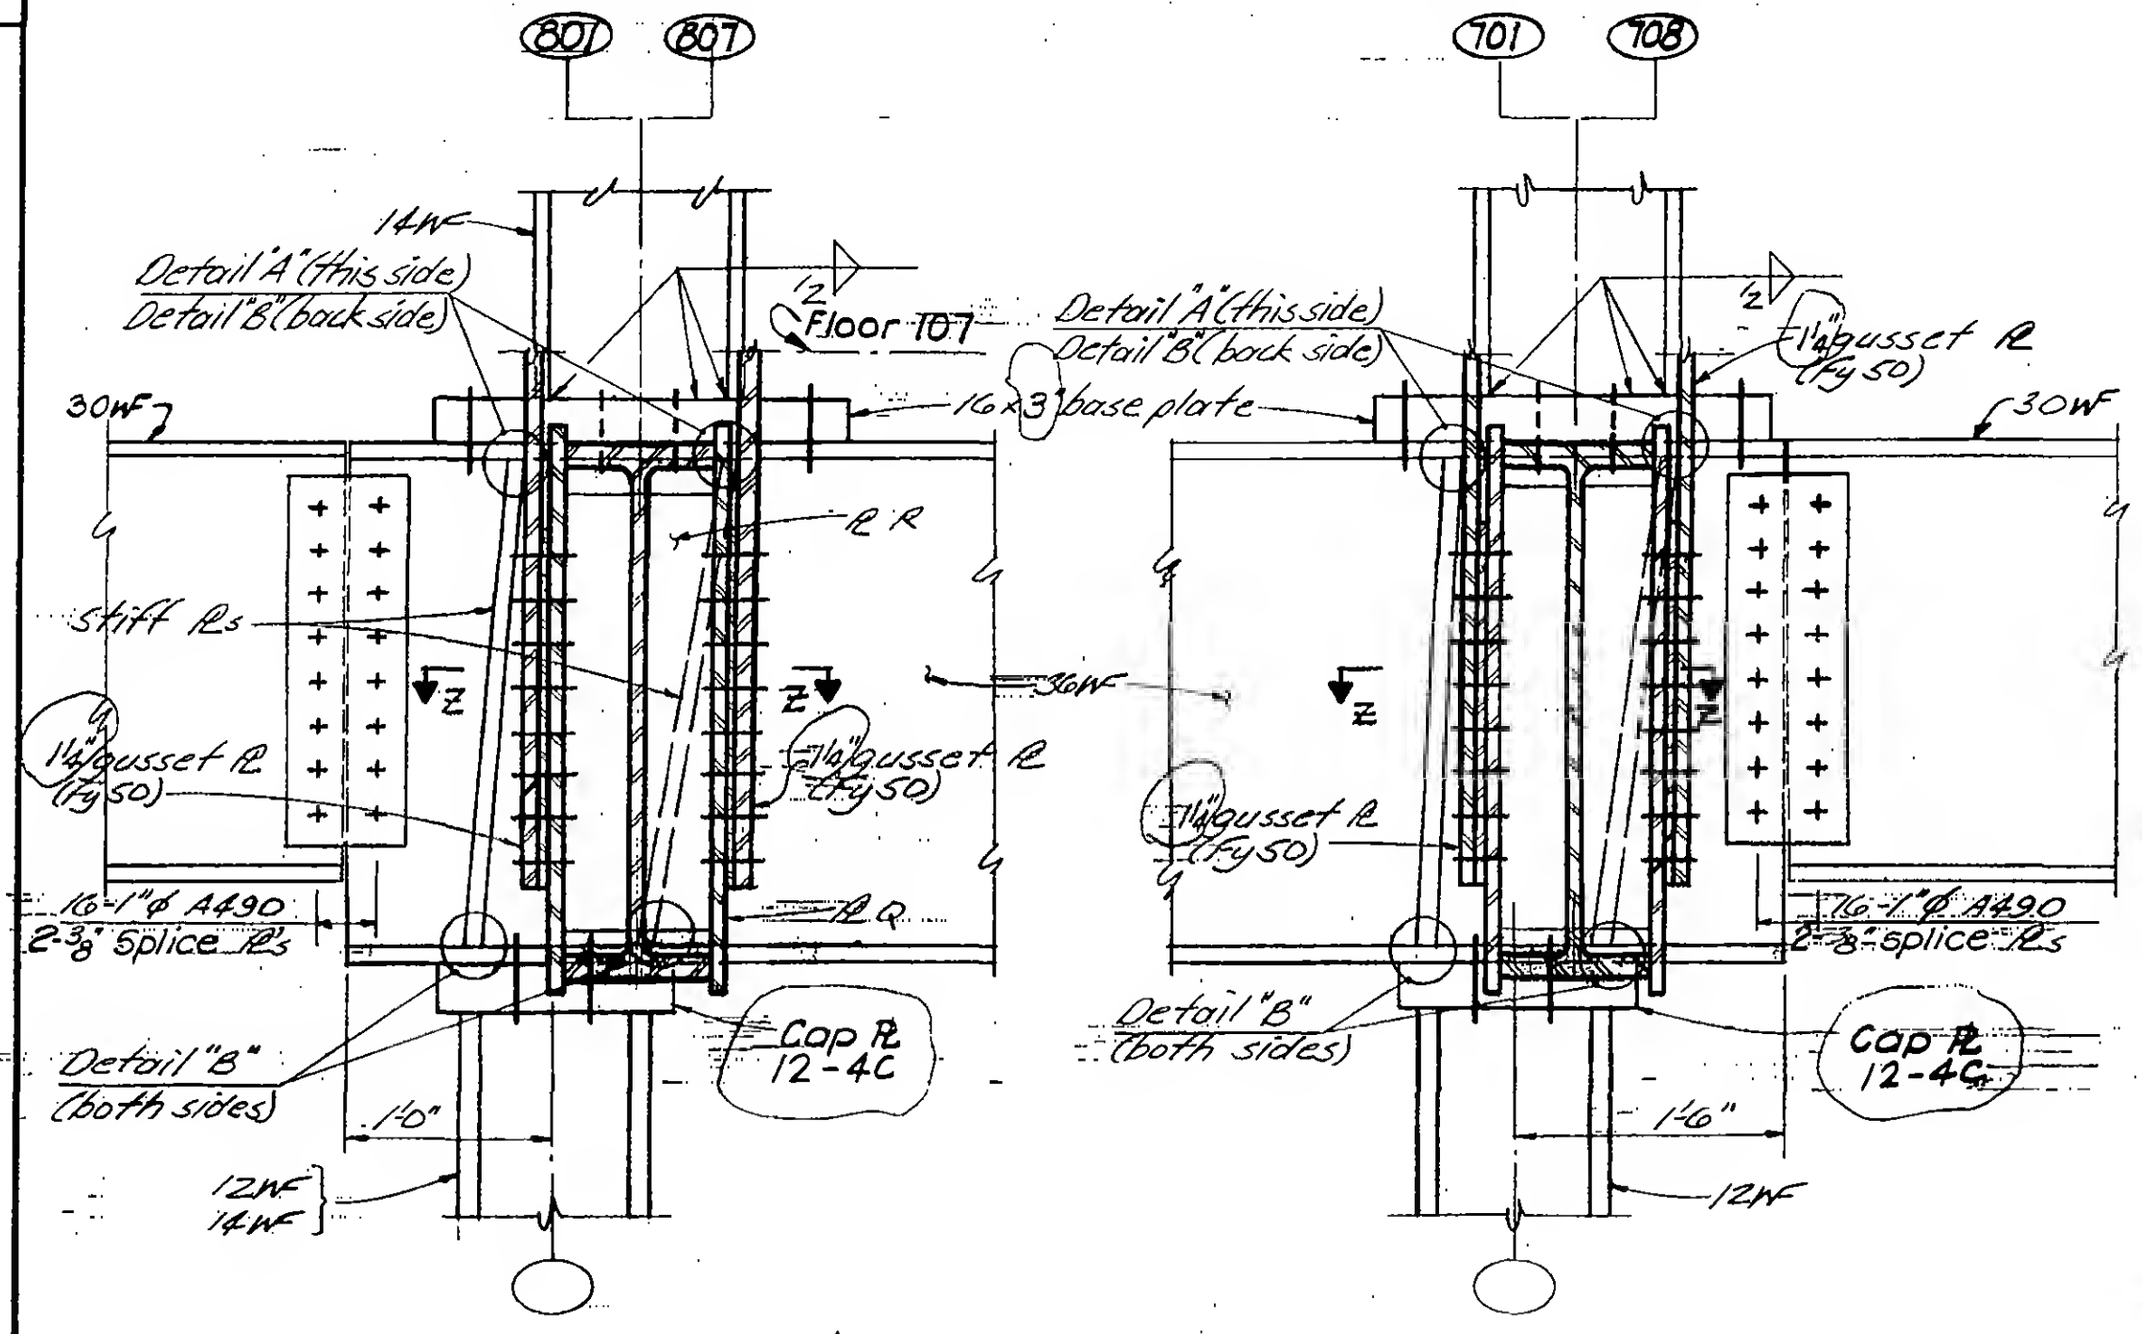

Section P-P
Section Q-Q (opp. hand)

Section R-R
Section T-T (opp. hand)

DESIGNED L. Quirke
DRAWN J. Gricius
REVIEWED E. Drakos

9-AB13-104