SKILLING, HELLE, CHRISTIANSEN, ROBERTSON — Structural & Civil Engineers

PROJECT THE WORLD TRADE CENTER | TITLE FL.107-PH CONNECTION DETAILS - EXT. WALL - FL 107 | DATE 4-1-70

REVISIONS

5/27/70

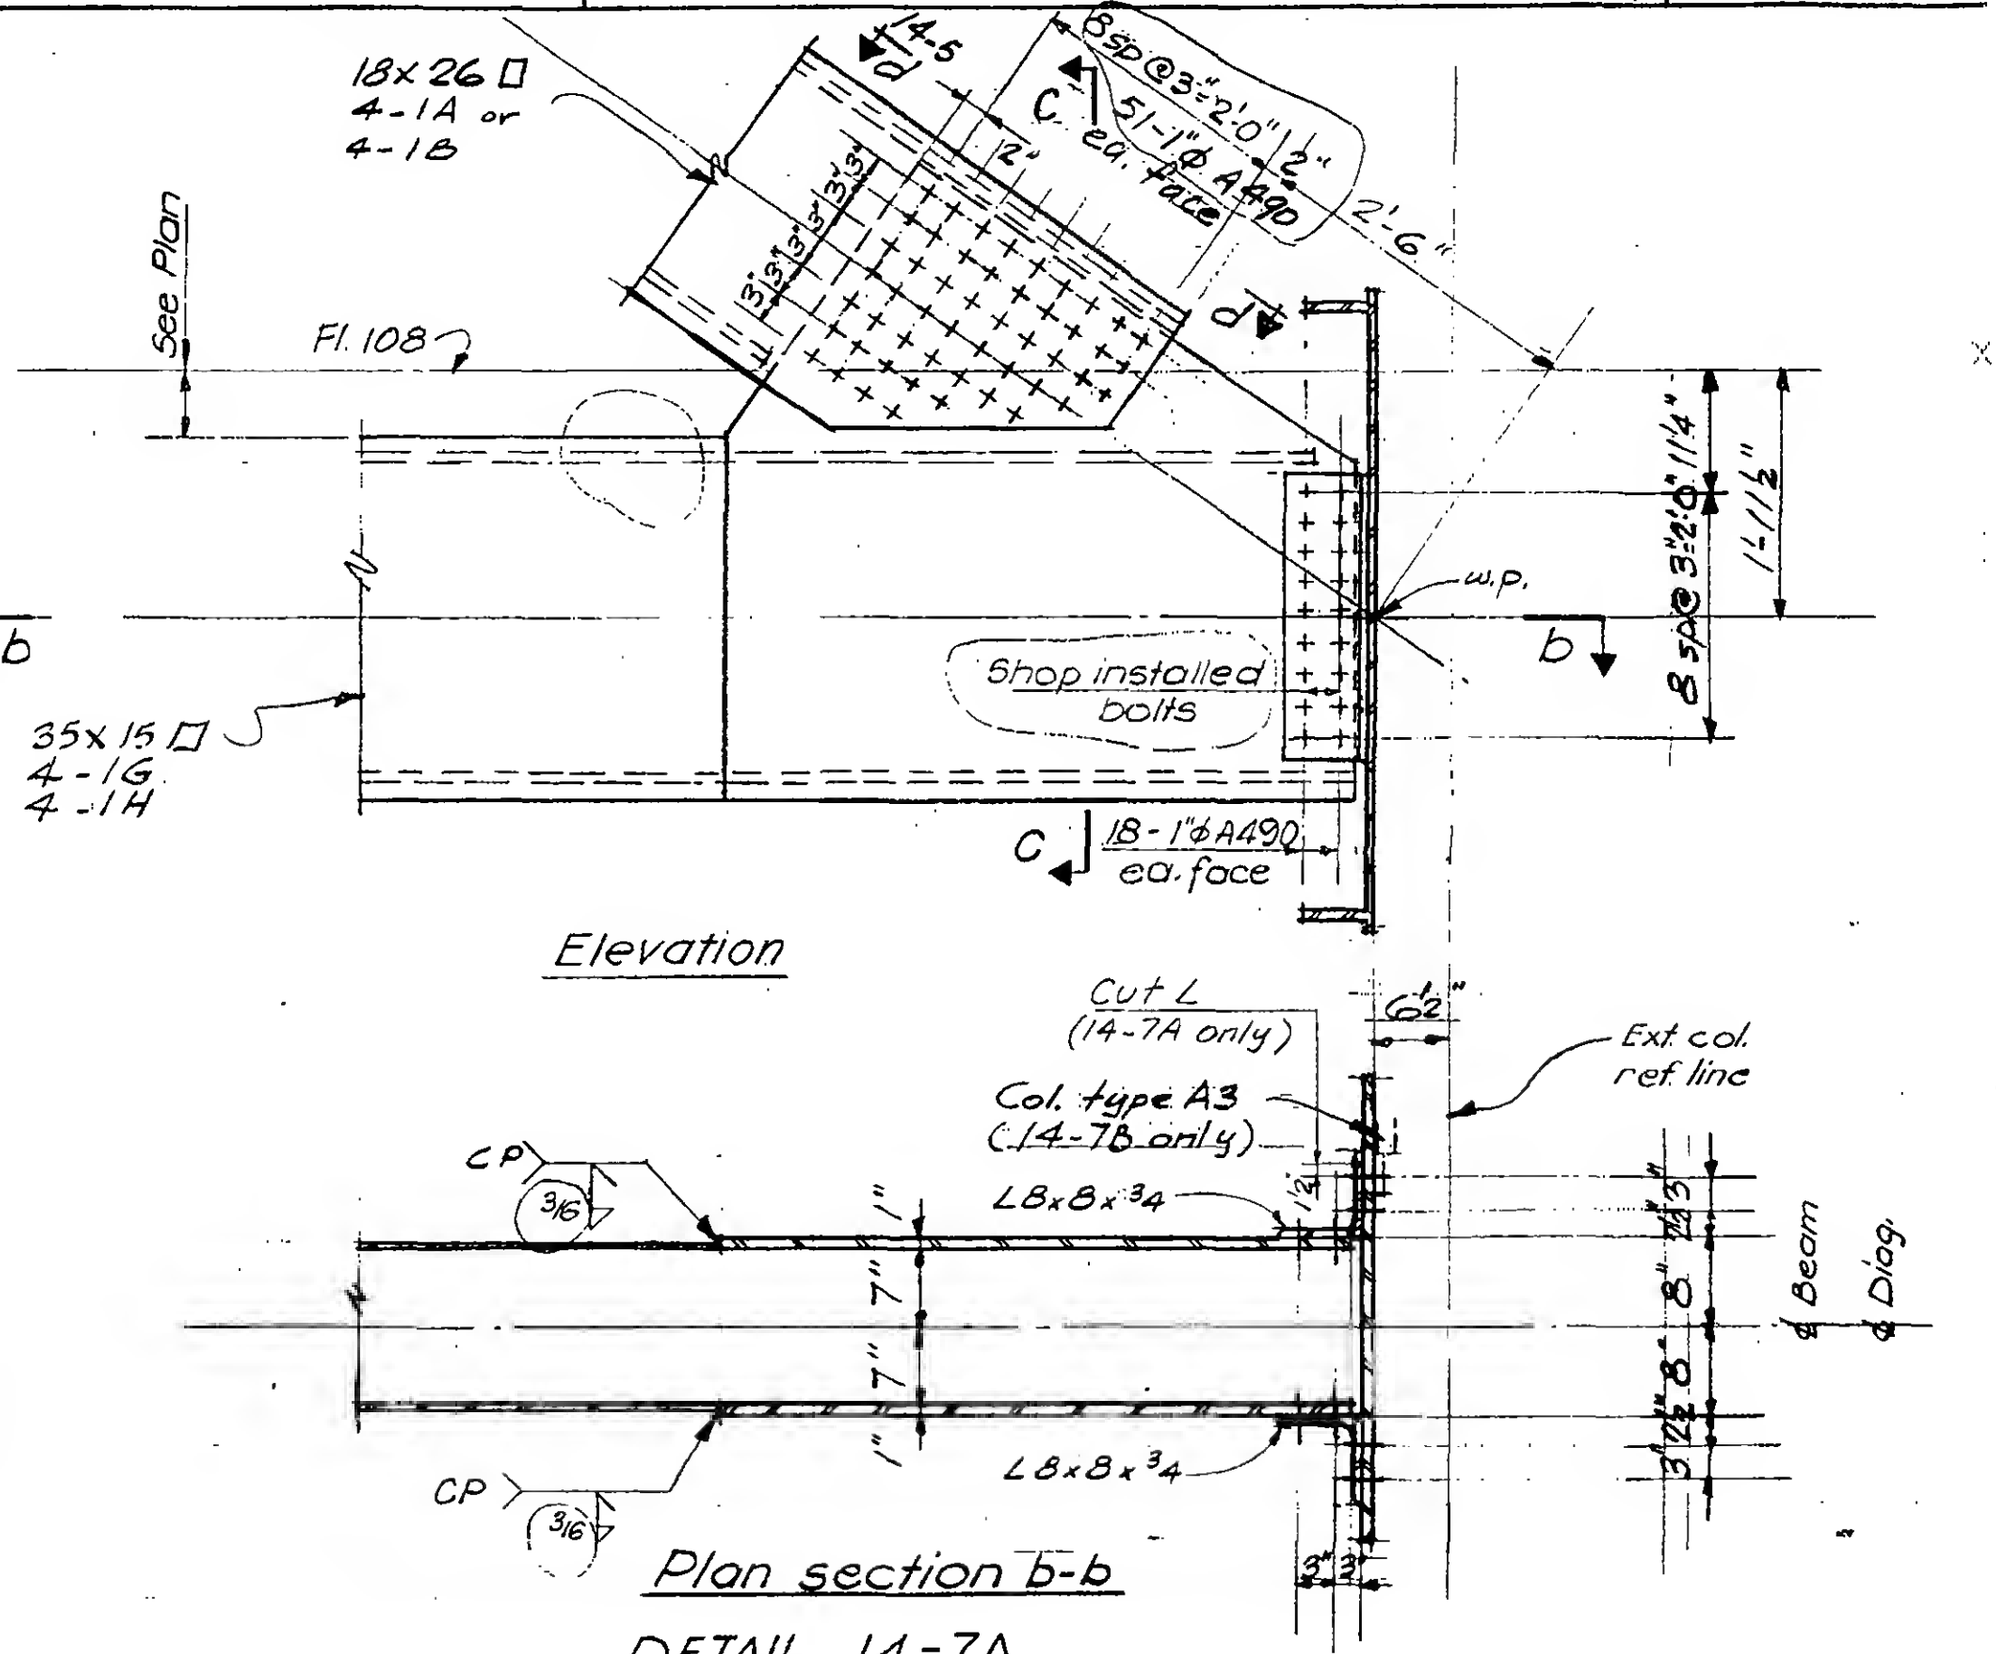

DETAIL 14-7A

DETAIL 14-7B as noted

LICENSED PROFESSIONAL ENGINEER — LESLIE E. ROBERTSON — No. 54560 — UNIVERSITY OF THE STATE OF NEW YORK

DESIGNED

DRAWN V.H.A

REVIEWED W. Brewer

9-AB14-7.1