SKILLING, HELLE, CHRISTIANSEN, ROBERTSON — Structural & Civil Engineers

PROJECT: THE WORLD TRADE CENTER | TITLE: FL.107-P.H. CONNECTIONS - EXTERIOR WALL EL107 | DATE: 8-3-70

REVISIONS

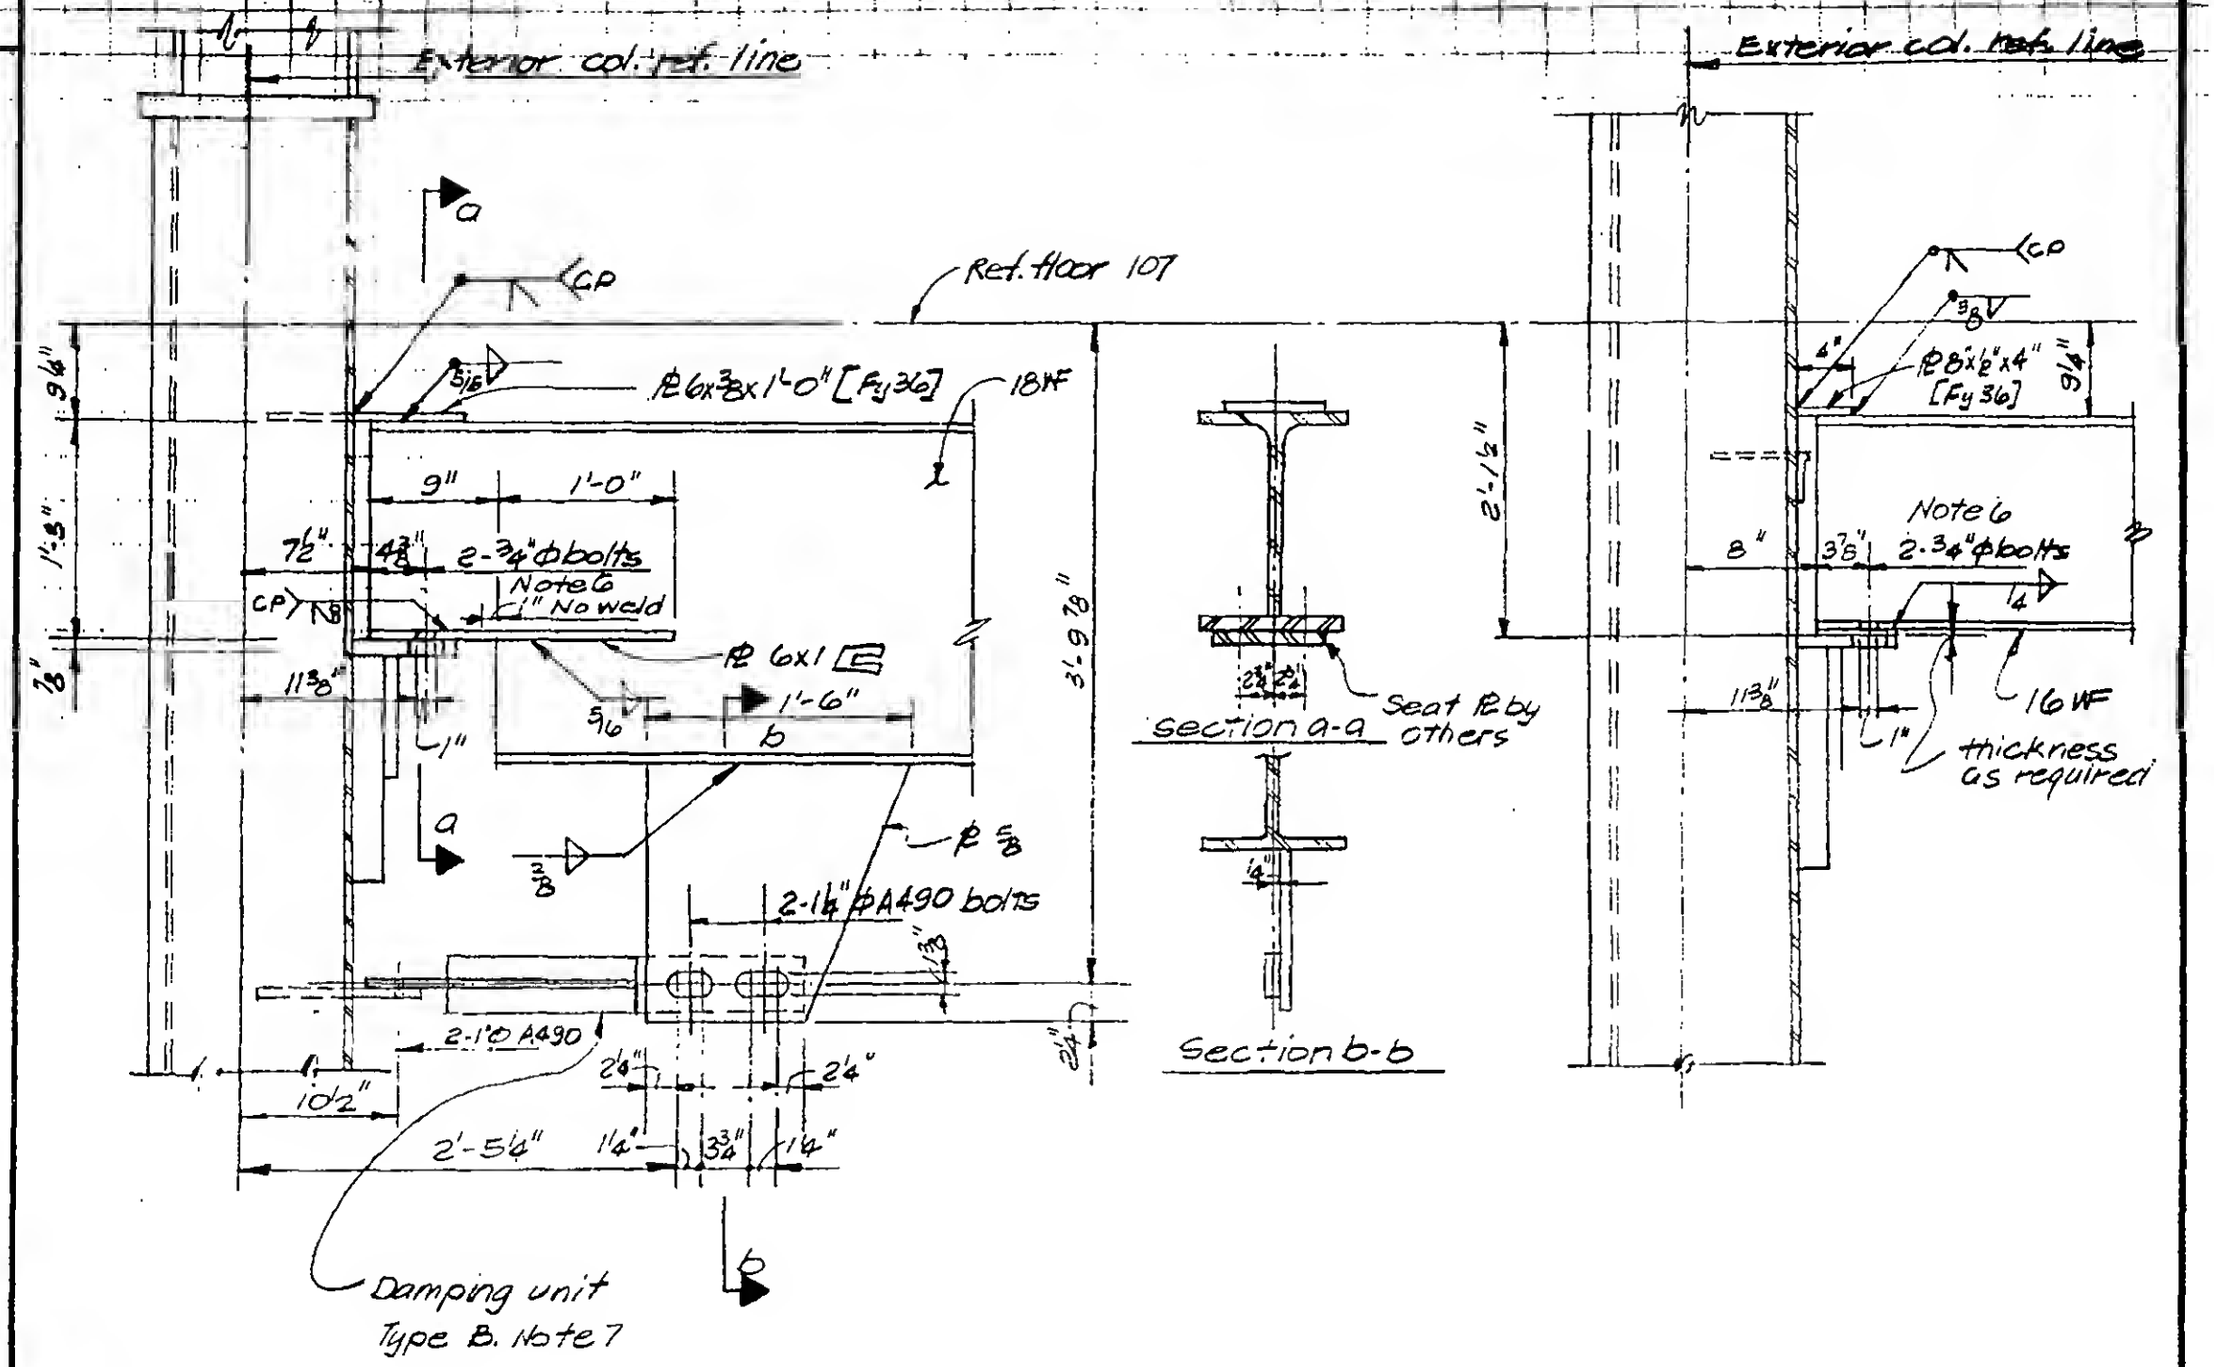

DETAIL 14-10A

DETAIL 14-10B

LICENSED PROFESSIONAL ENGINEER
LESLIE E. ROBERTSON
No 34360
UNIVERSITY OF THE STATE OF NEW YORK

DESIGNED

DRAWN
P. Ozelei

REVIEWED

9-A3:4-10