
SKILLING, HELLE, CHRISTIANSEN, ROBERTSON — Structural & Civil Engineers

PROJECT THE WORLD TRADE CENTER | TITLE FL.107-PH CONNECTION DETAIL-FL.108 | DATE 4-1-70

REVISIONS

5/27/70

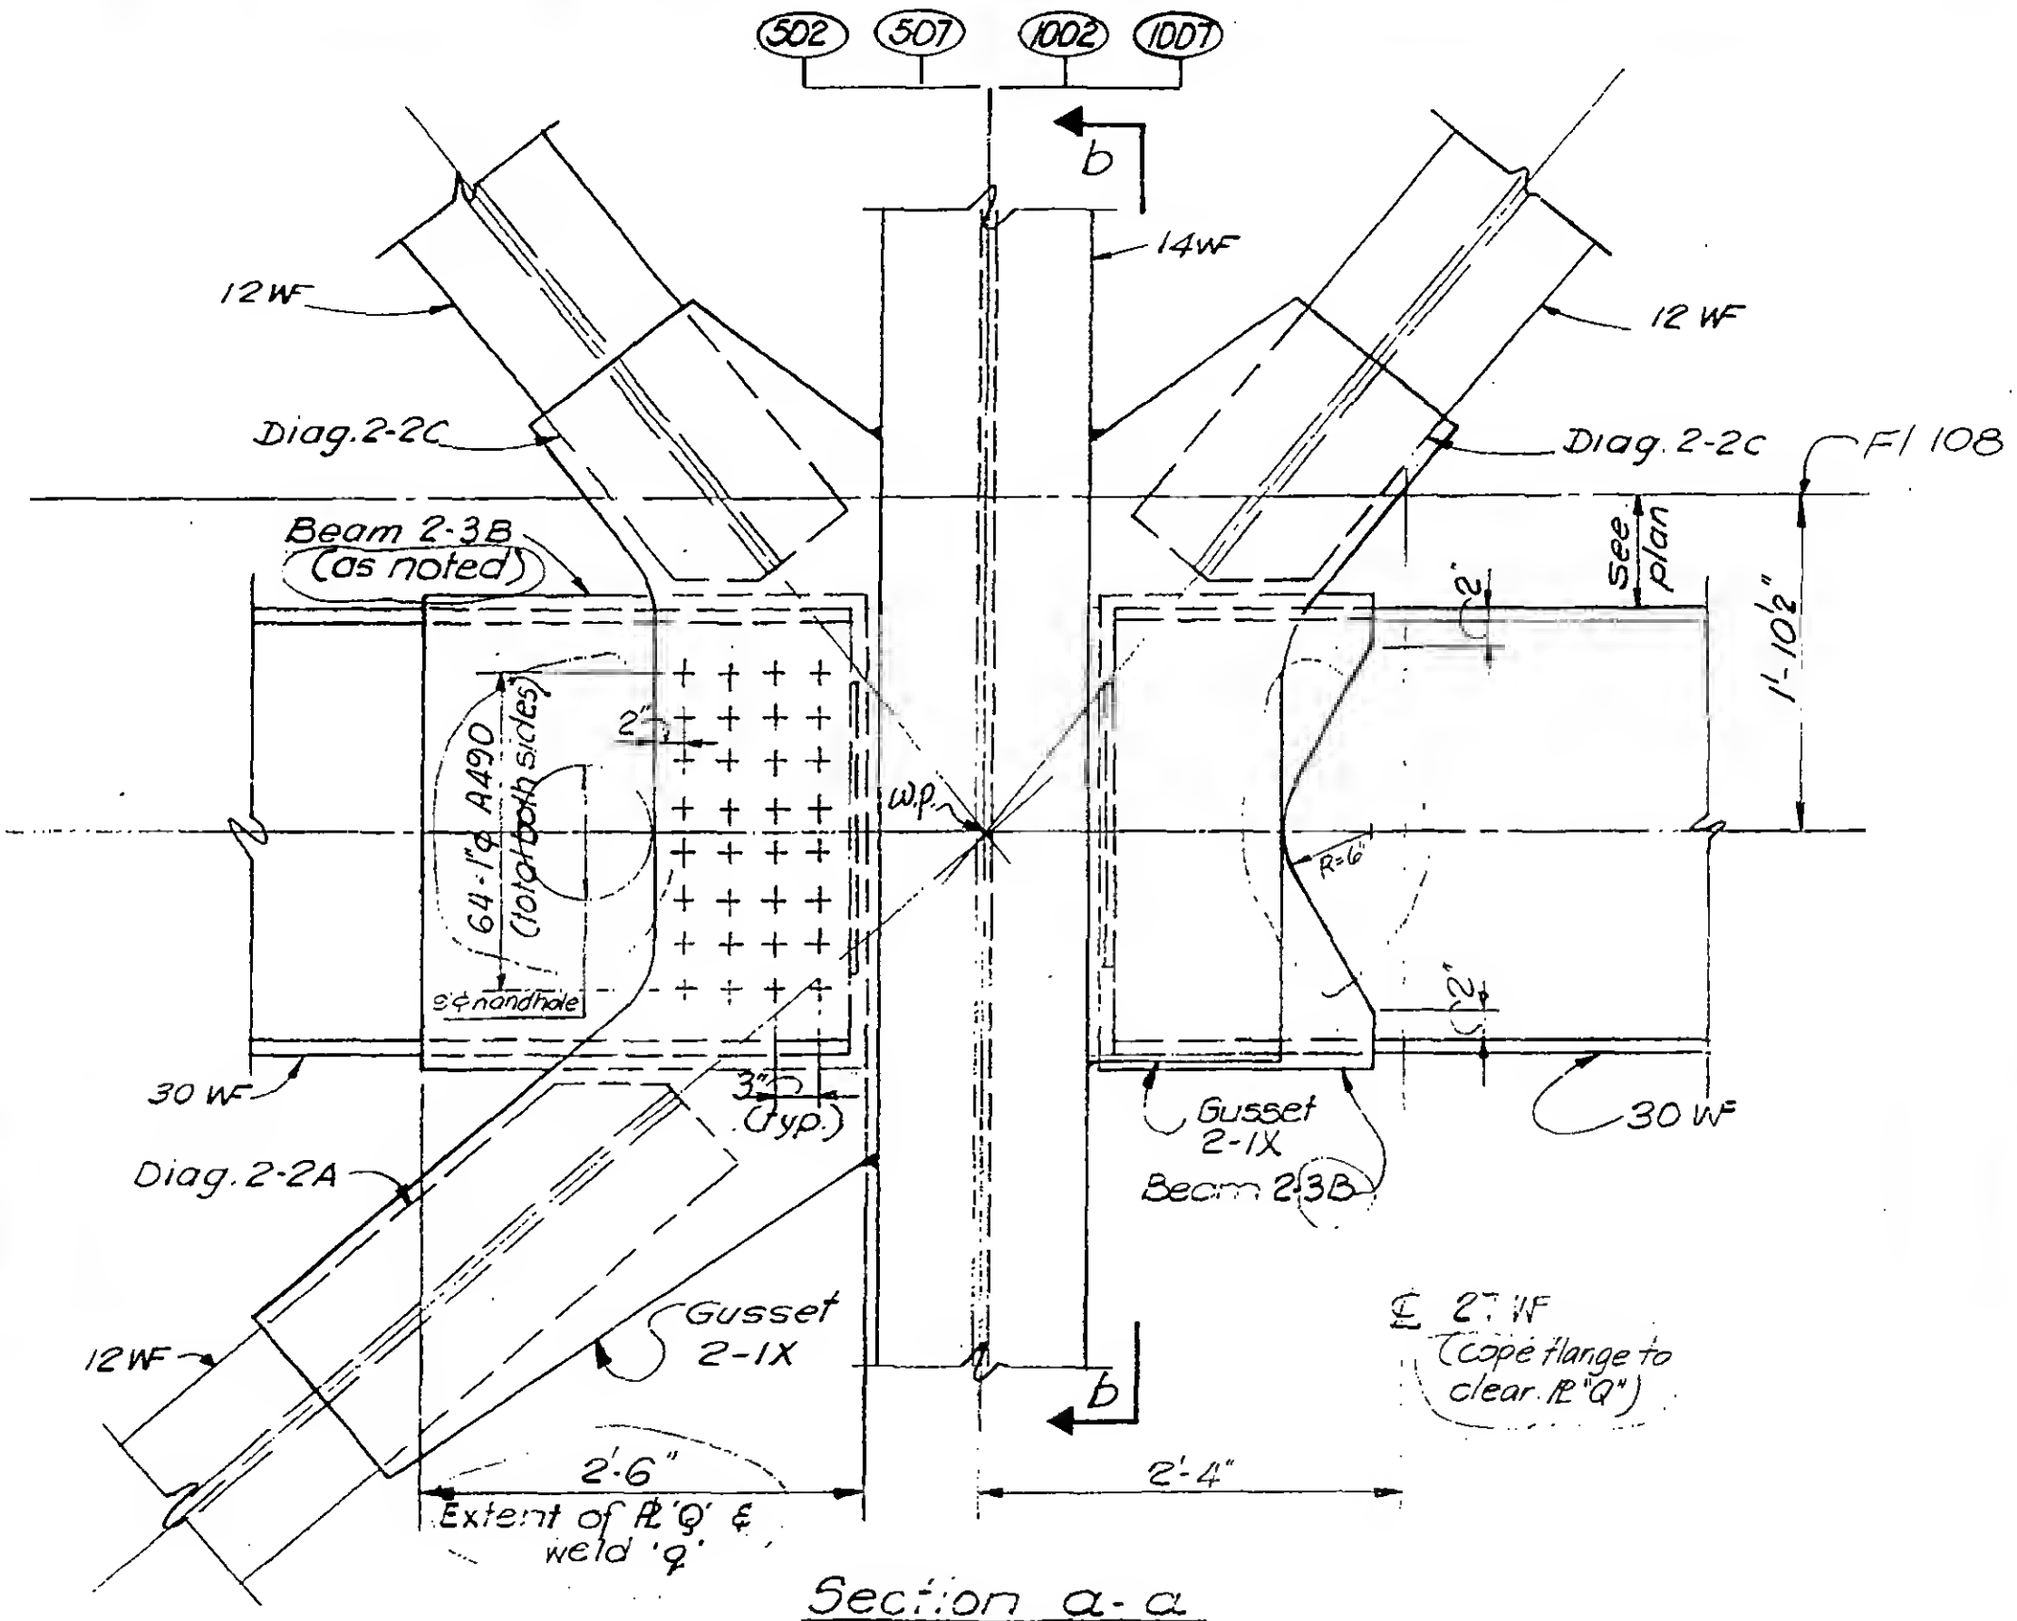

LICENSED PROFESSIONAL ENGINEER — LESLIE E. ROBERTSON — No. 34960 — UNIVERSITY OF THE STATE OF NEW YORK

DESIGNED K. HWANG

DRAWN V. H. A

REVIEWED E. Dracos

Section a-a

DETAIL 15-1A (Col. 502 as shown)
DETAIL 15-1B (Col. 507, 1002 & 1007 similar)

9-AB15-1.1