	SKILLING, HELLE, CHRISTIANSEN, ROBERTSON	Structural & Civil Engineers	
	PROJECT THE WORLD TRADE CENTER	TITLE FL. 107 - PH CONNECTION DETAILS - FL. 108	DATE 4 - 1 - 70

REVISIONS

5/27/70

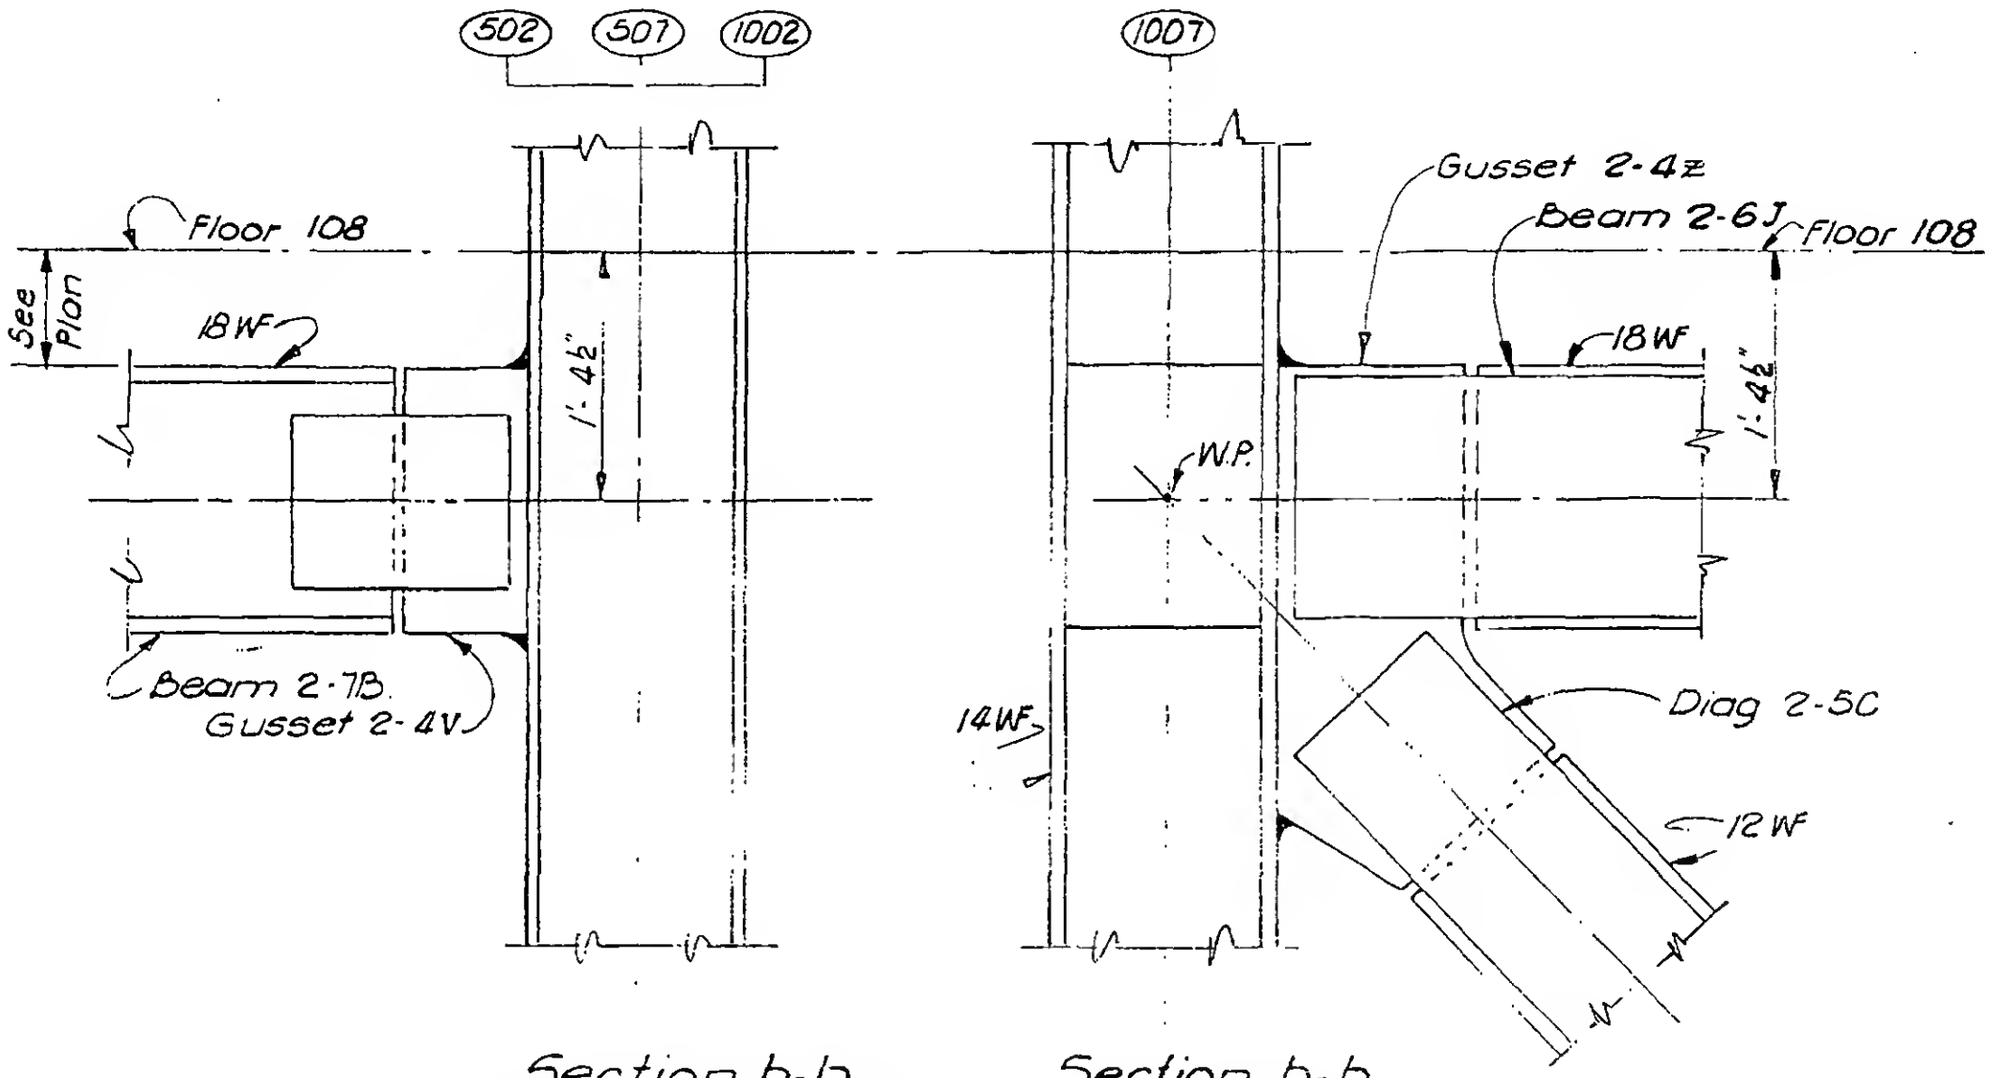

Section b-b
(Col. 502 & 507 as shown)
(Col. 1002 opp. hand)

Section b-b
(Col. 1007)

LICENSED PROFESSIONAL ENGINEER
LESLIE E. ROBERTSON
No. 34360
UNIVERSITY OF THE STATE OF NEW YORK

DESIGNED
K. HWANG

DRAWN

REVIEWED
E. Dracos

9 - AB15 - 1.2