SKILLING, HELLE, CHRISTIANSEN, ROBERTSON — Structural & Civil Engineers

PROJECT THE WORLD TRADE CENTER | TITLE FL 107 PH CONNECTION DETAIL - FL 108 | DATE 4-1-70

REVISIONS

5/27/70

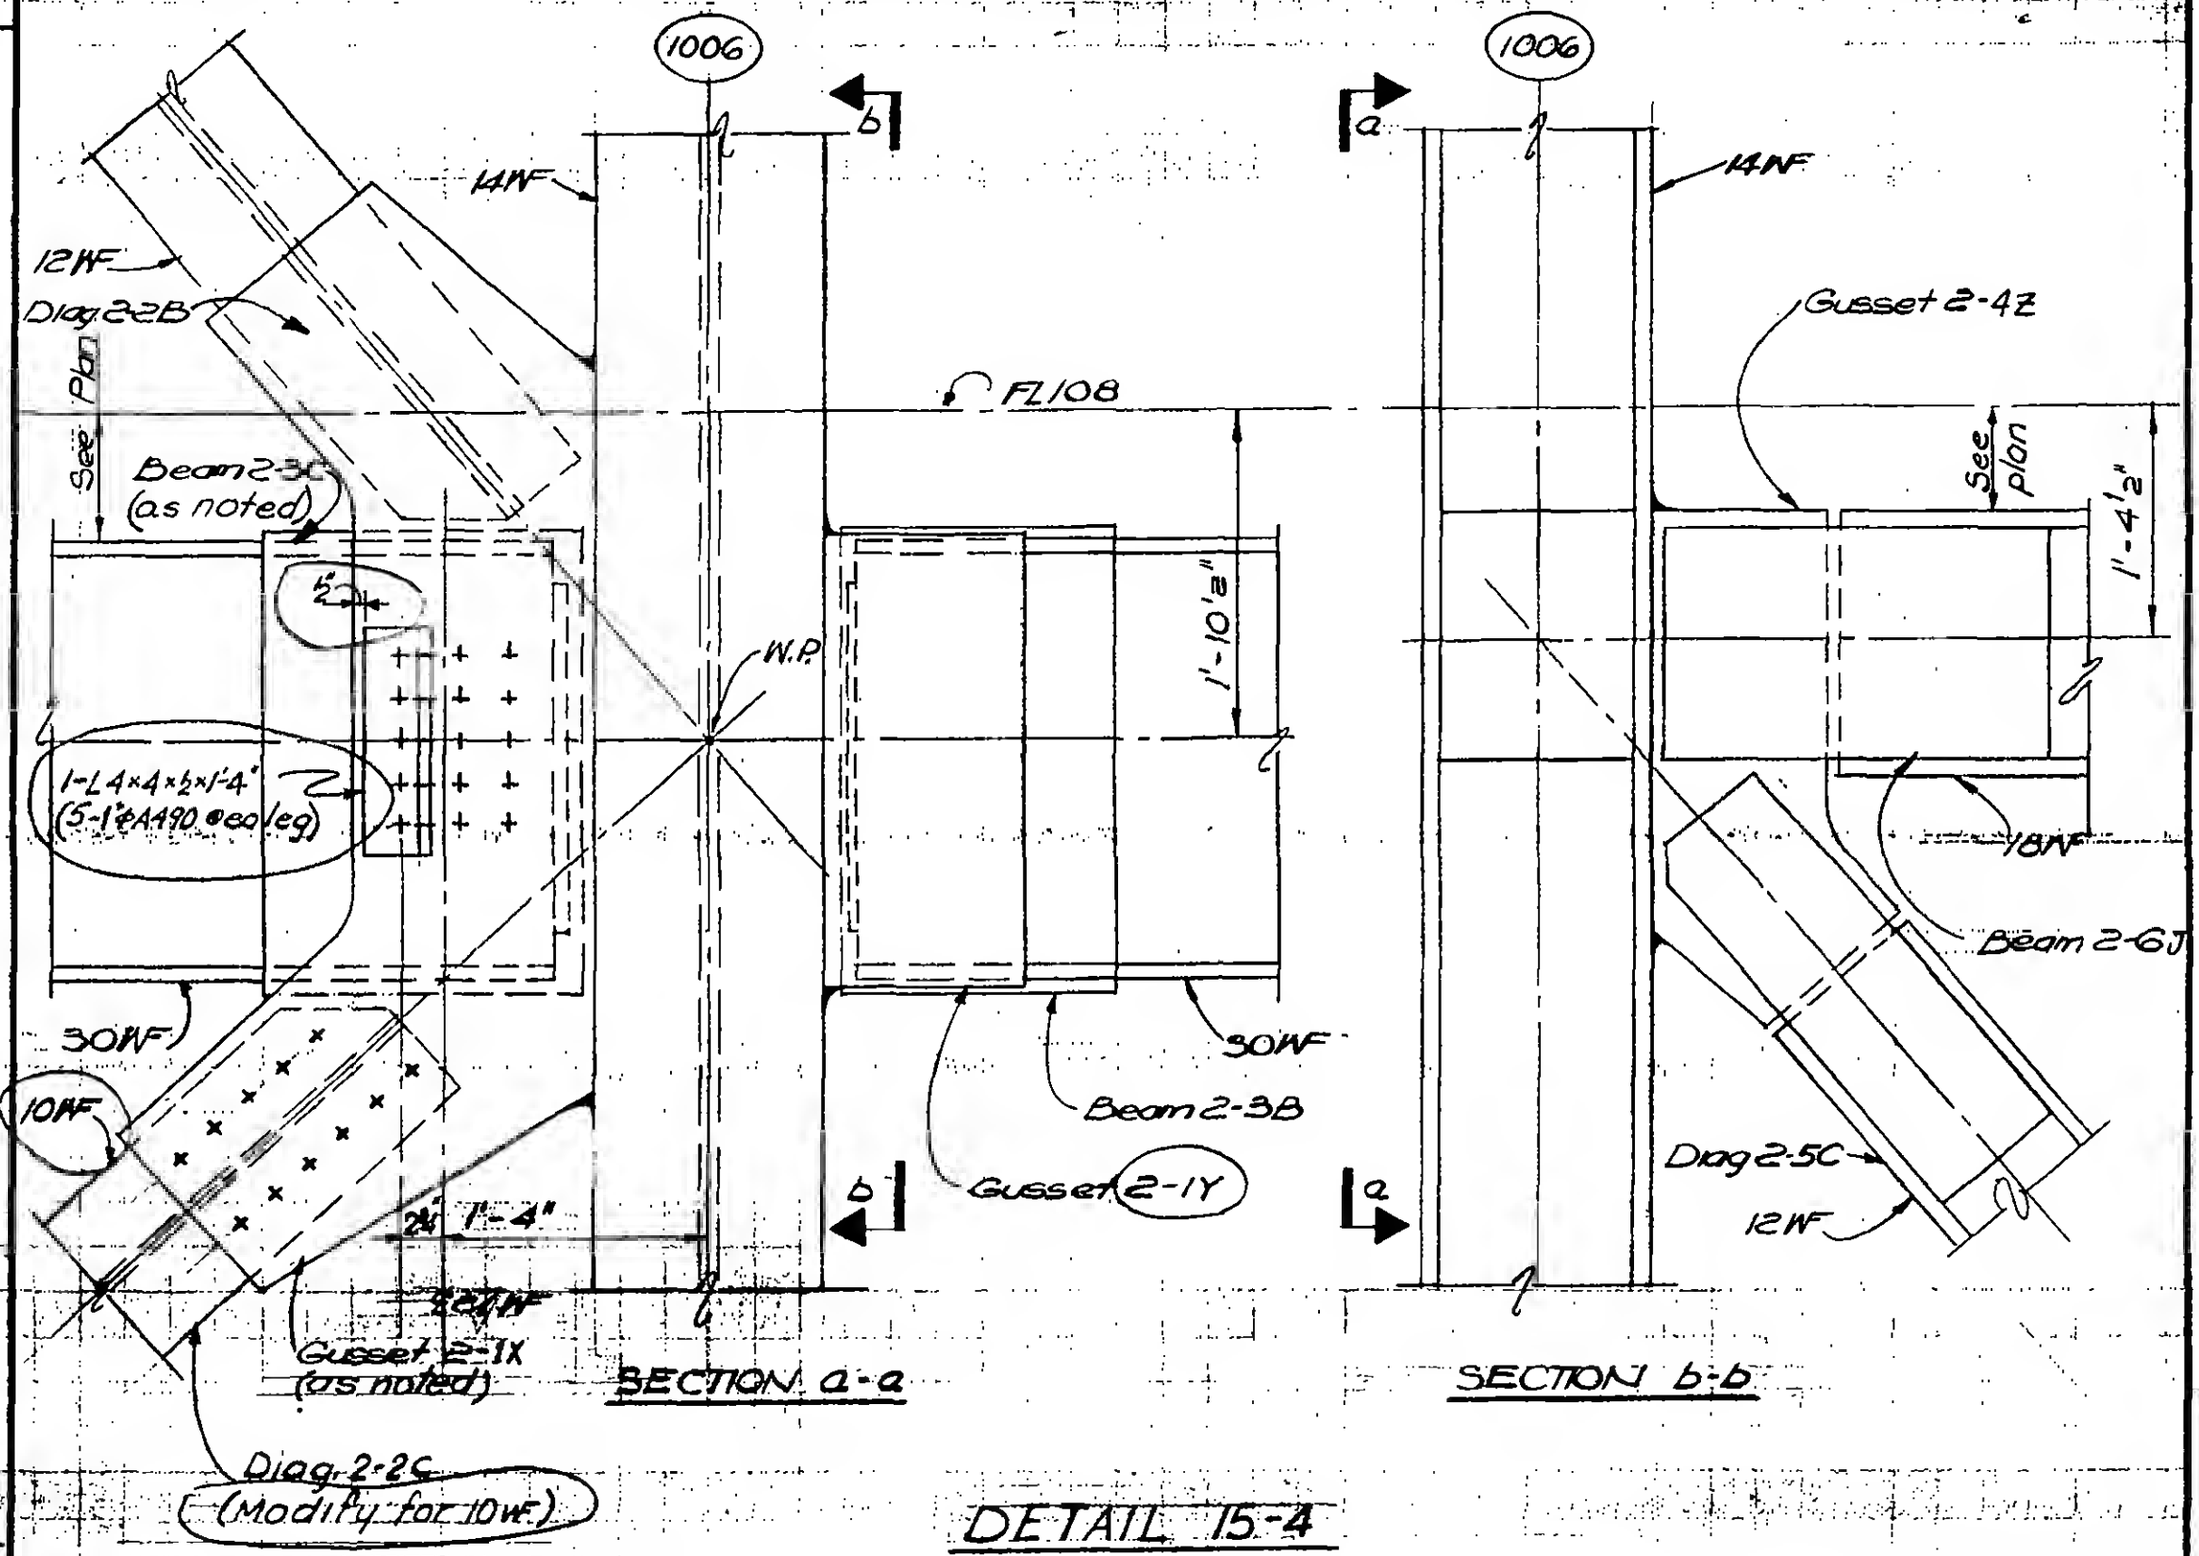

DETAIL 15-4

LICENSED PROFESSIONAL ENGINEER — LESLIE E. ROBERTSON — No. 34860 — UNIVERSITY OF THE STATE OF NEW YORK

DESIGNED C. HWANG

DRAWN W. Clarke

REVIEWED E. Drayos

9-AB15-4