SKILLING, HELLE, CHRISTIANSEN, ROBERTSON — Structural & Civil Engineers

PROJECT: THE WORLD TRADE CENTER | TITLE: FL 107 - PH. CONNECTION DETAILS - FL. 108 | DATE: 4-1-70

REVISIONS

5/27/70

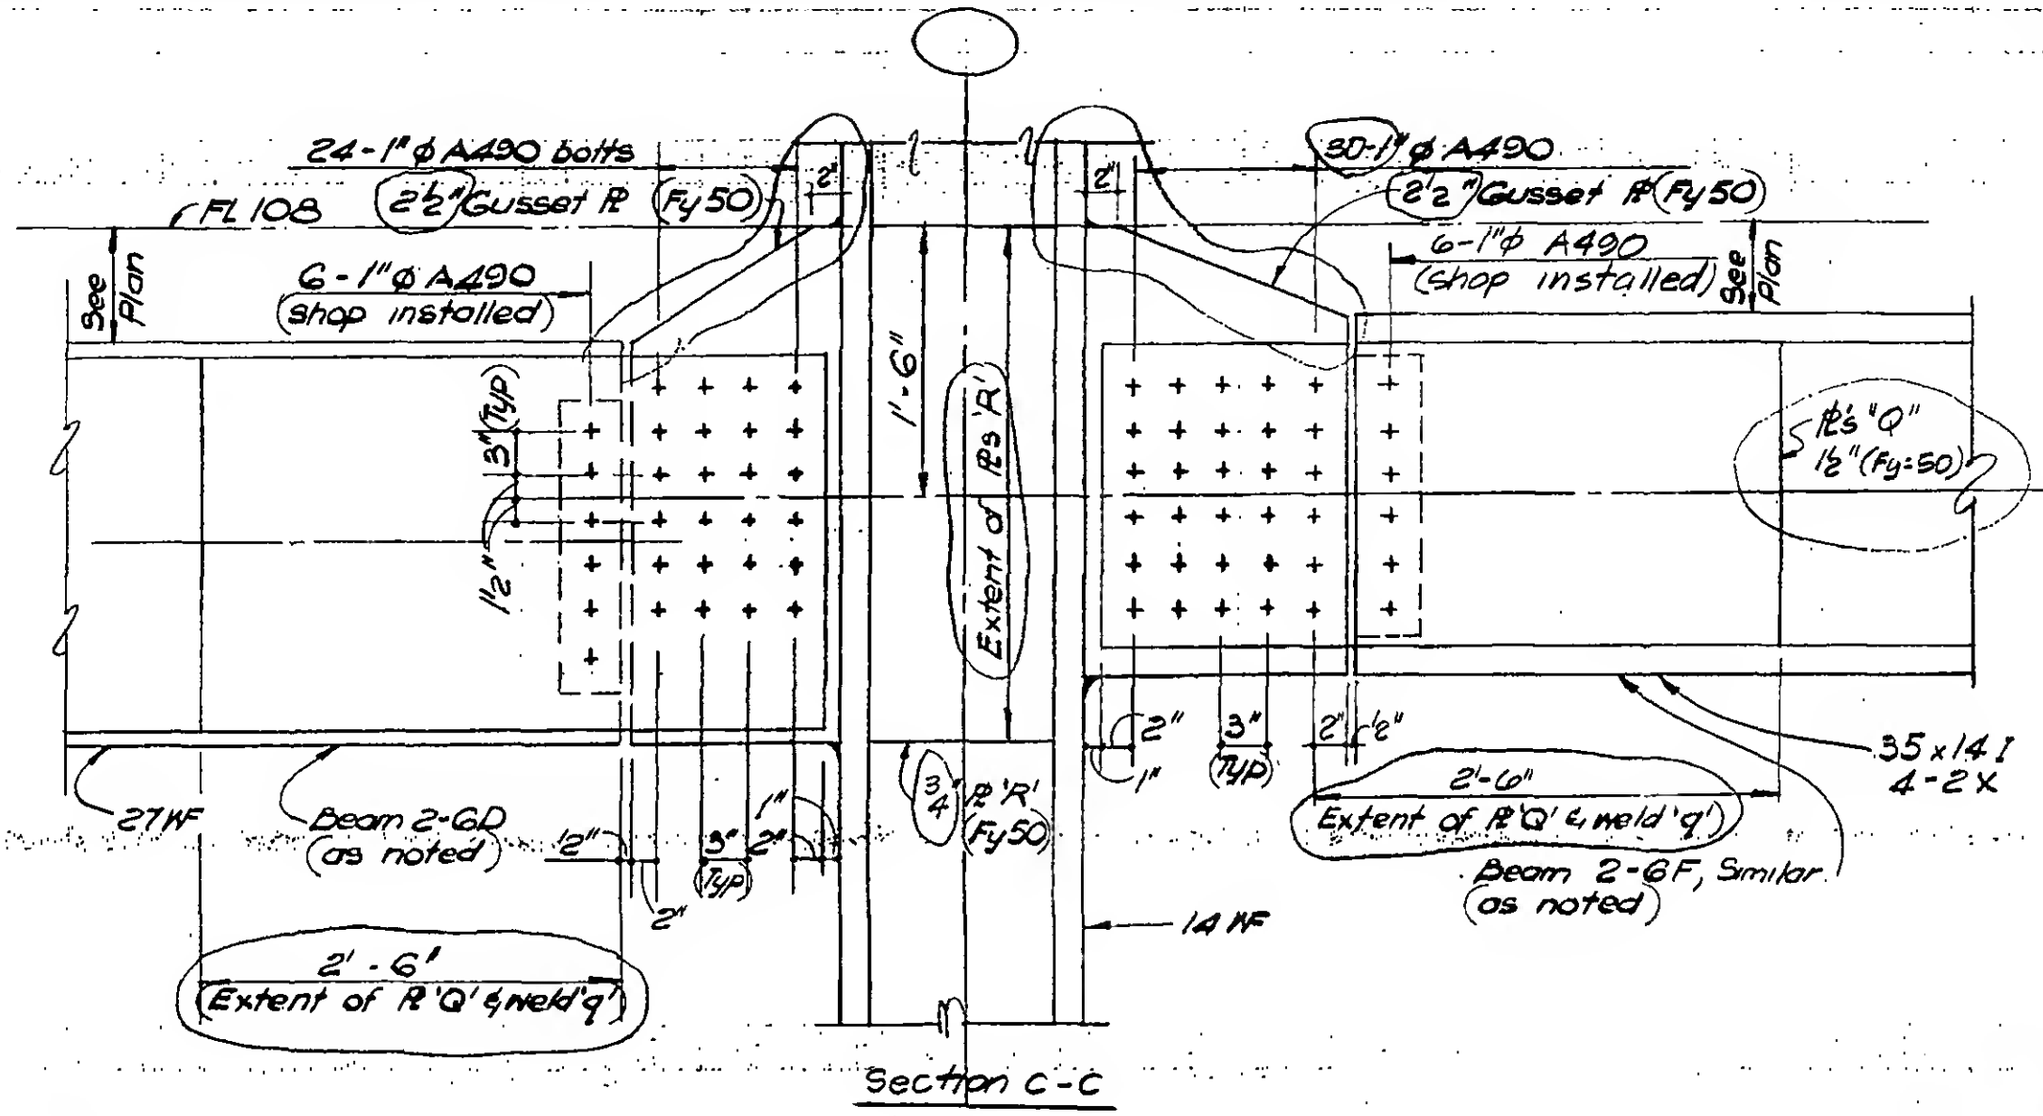

LICENSED PROFESSIONAL ENGINEER — LESLIE E. ROBERTSON — NO. 34860 — UNIVERSITY OF THE STATE OF NEW YORK

DESIGNED: A. Lin

DRAWN: M. Clarke

REVIEWED: E. Drakos

9-AB15-5.2