
SKILLING, HELLE, CHRISTIANSEN, ROBERTSON — Structural & Civil Engineers

PROJECT THE WORLD TRADE CENTER | TITLE Fl. 107-PH CONNECTION DETAIL-FL. 108 | DATE 4-1-70

REVISIONS

5-27-70

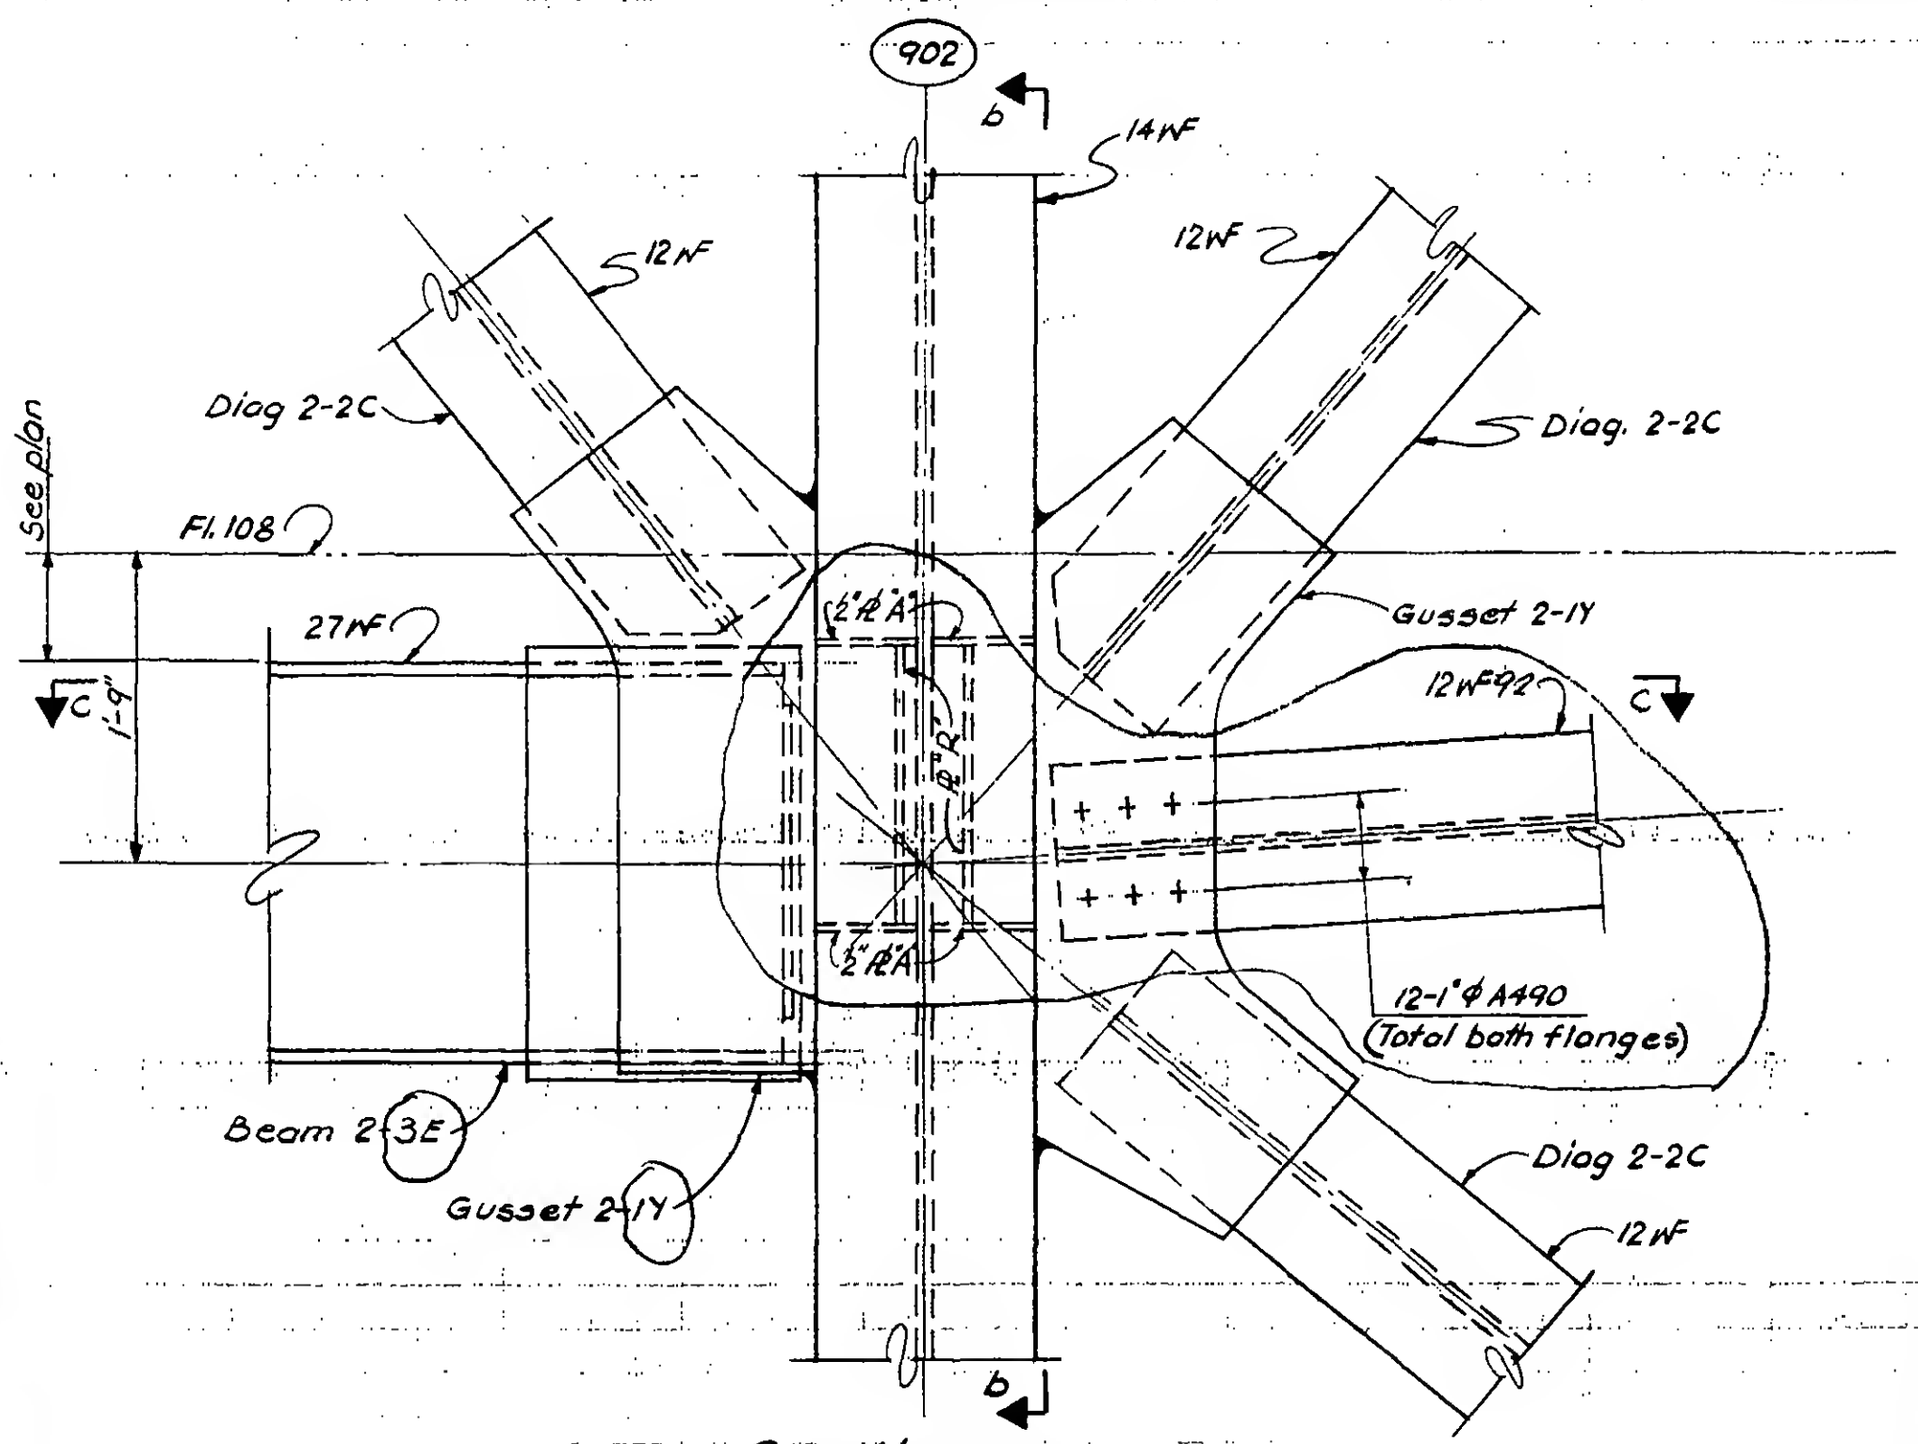

Section a-a

DETAIL 15-7

LICENSED PROFESSIONAL ENGINEER — LESLIE E. ROBERTSON — No. 34360 — UNIVERSITY OF THE STATE OF NEW YORK

DESIGNED E. Von

DRAWN D. Huggins

REVIEWED E. Drakos

9-AB15-7.1